


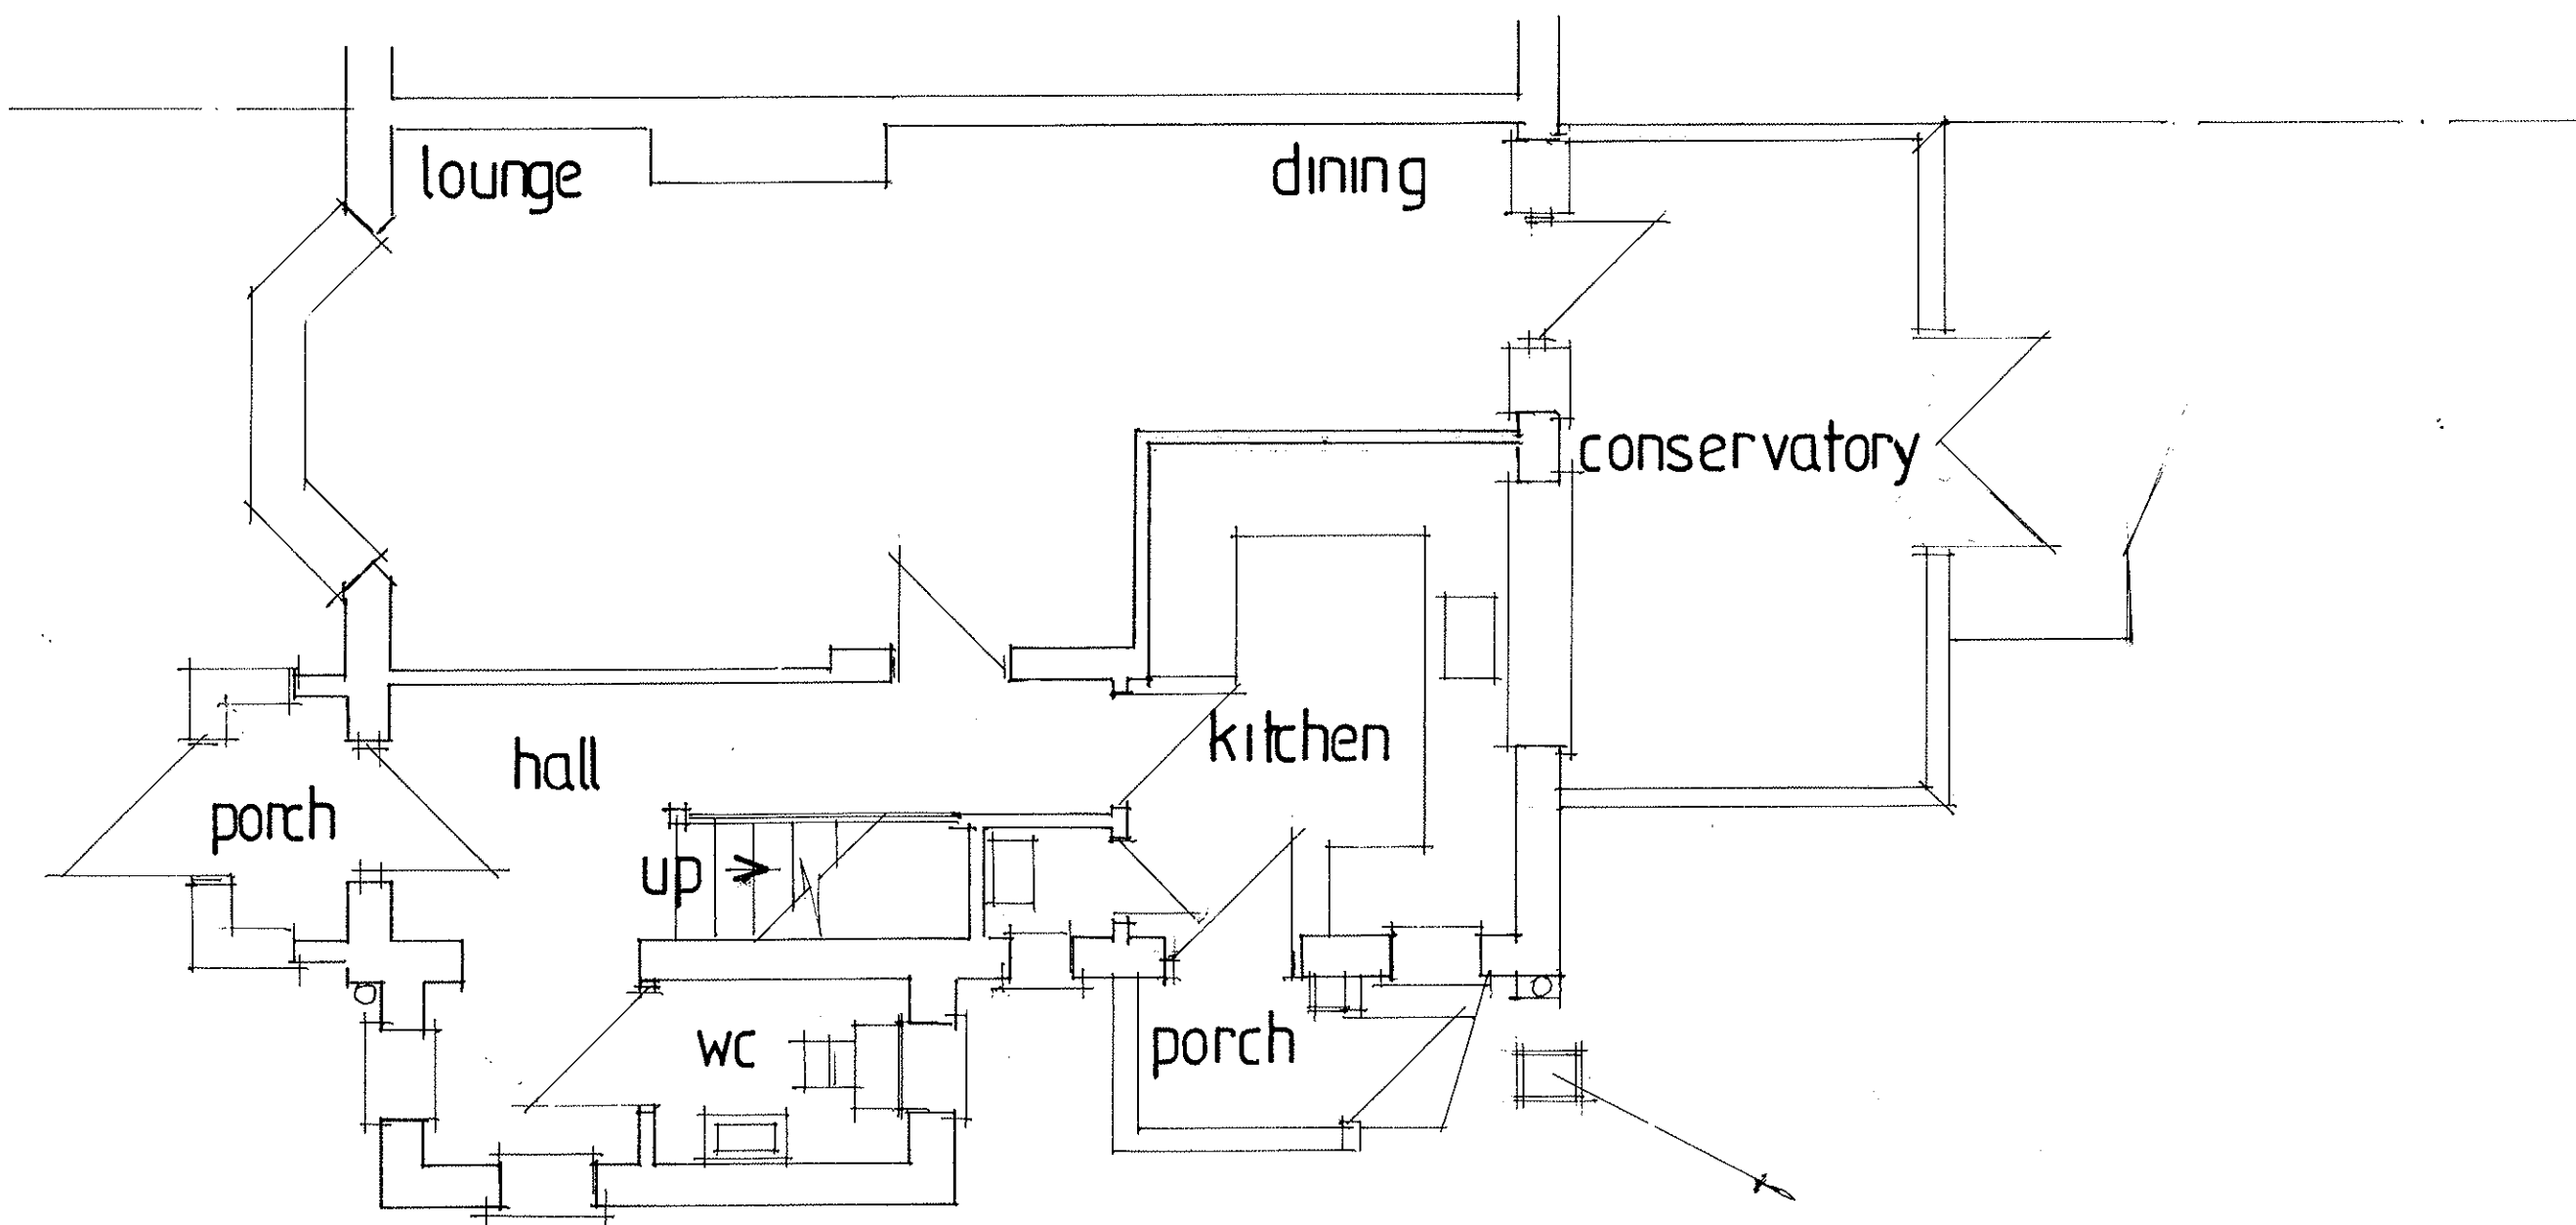

EXISTING GROUND FLOOR

date oct 24
scale 1:50

PROPOSED SINGLE STOREY REAR ADDITION.
38, ALMOND CLOSE, BEDHAMPTON, HANTS.
FOR MR & MRS A. GODDARD.

PETER J. WALKER
182 SEAFRONT, HAYLING ISLAND, HANTS
PO11 9AN
MOB: 07973327695