Location Plan

1:1250

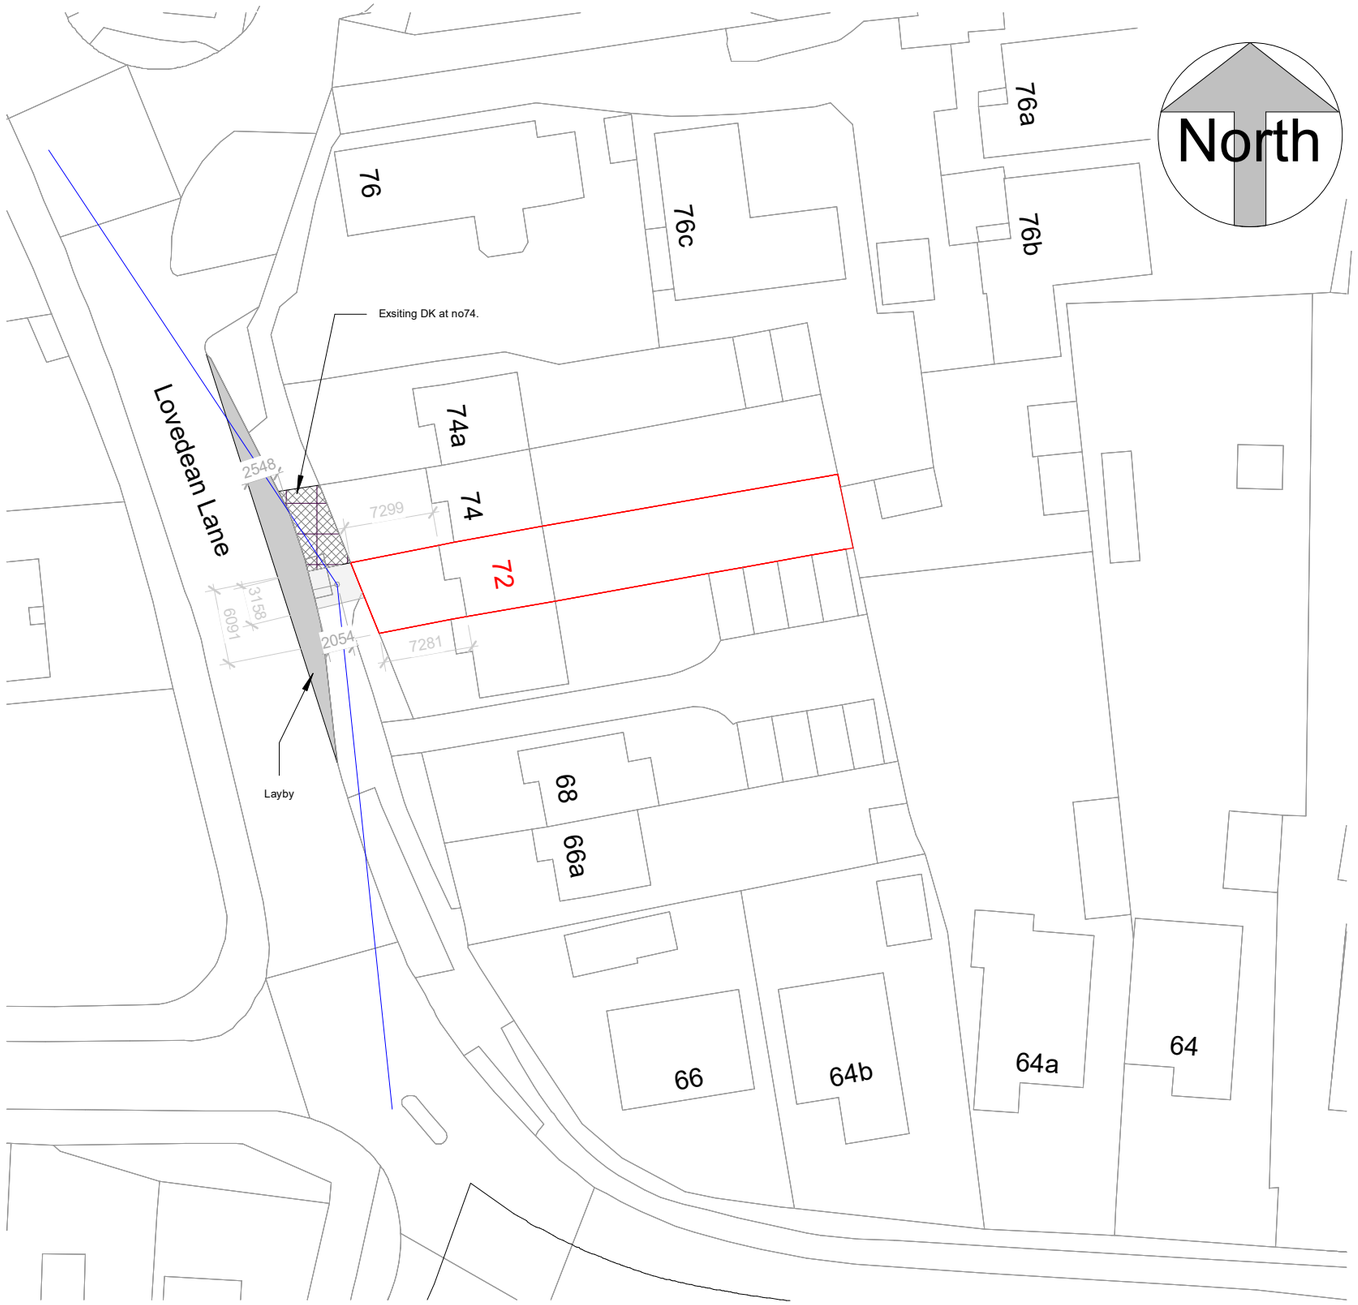

ReQuestAPlan
Map number: TQRQM23251114041037

Title: 72 Lovedean Lane PO8 9ST
Map Produced for: Parkers Design
© Crown copyright and database rights 2023 OS 100042766

Block Plan

1:500

parkers executive design

1:500	50
1:200	20
1:100	10
1:50	5

All measurement to be checked on site prior to any commenment

Parkers Design Limited - The Studio @ 90, PO9 2PR www.pexd.co.uk - info@parkersdesign.com - 07776 008822

PROJECT	72 Lovedean Lane PO8 9ST	CLIENT	Valentine
		Date	Issue Date
		Scale (@ A3)	As indicated
SHEET	Site Plan	Drawn by	SW
		Checked by	SR
		DRAWING NUMBER	P 0
		REV	

(C) Copyright of Parkers Design (Southern) Limited. Any reprodution of these drawings will require written authority from the copyright owner.

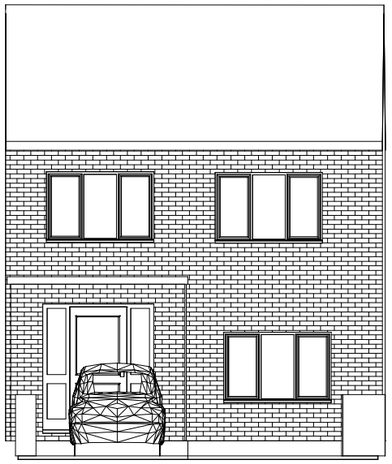

Proposed

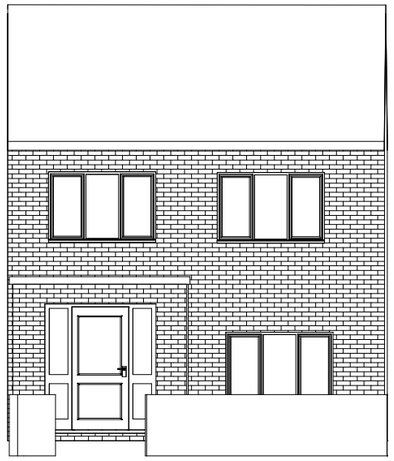

Existing

West (Front)

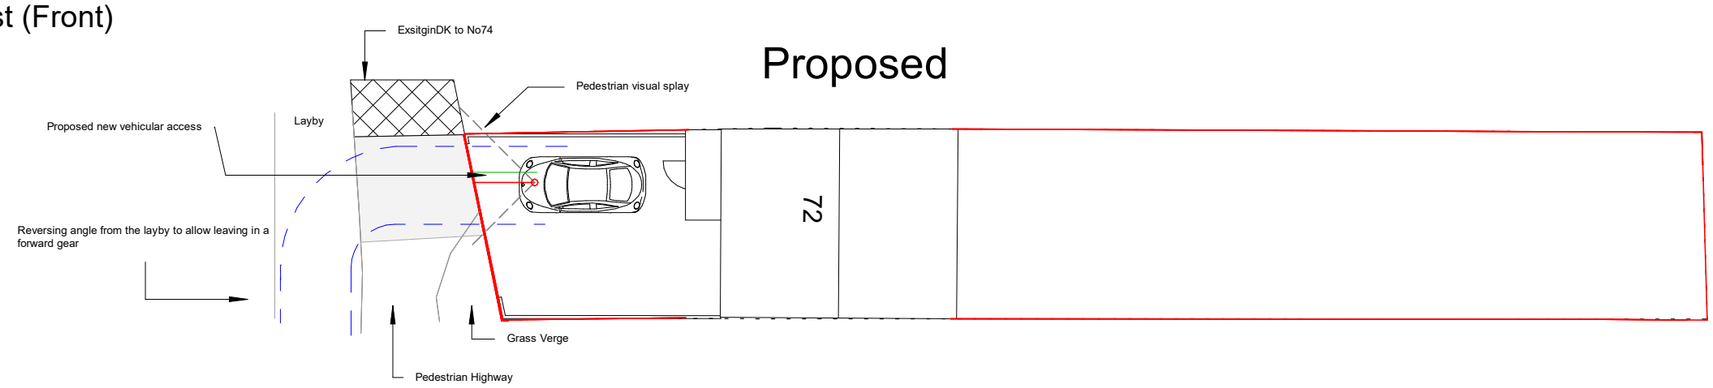

Proposed

Existing

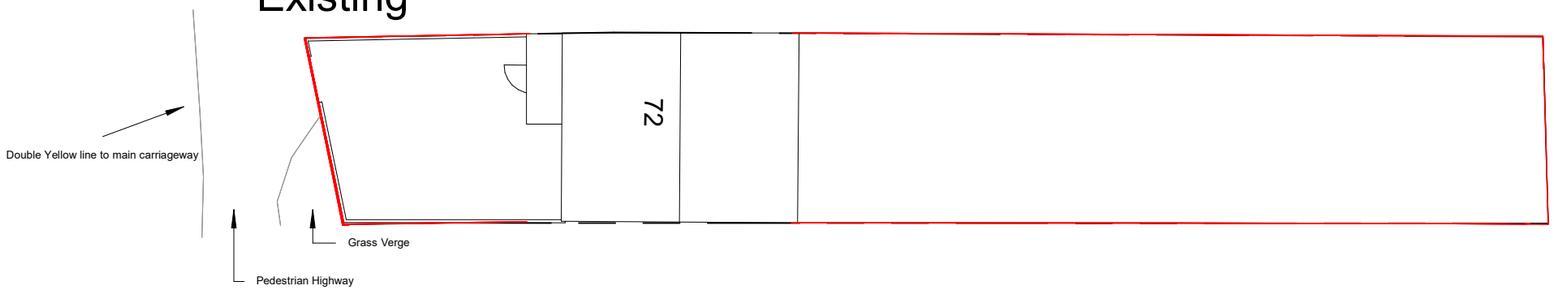

Site

parkers executive design

1:500 50
1:200 20
1:100 10
1:50 5

All measurement to be checked on site prior to any commenment

Parkers Design Limited - The Studio @ 90, PO9 2PR

www.pexd.co.uk - info@parkersdesign.com - 07776 008822

PROJECT	72 Lovedean Lane PO8 9ST	CLIENT	Valentine
		Date	Issue Date
		Scale (@ A3)	As indicated
SHEET	SIte and Elevation	Drawn by	SW
		Checked by	SR
		DRAWING NUMBER	P 1
		REV	

(C) Copyright of Parkers Design (Southern) Limited. Any reprodution of these drawings will require written authority from the copyright owner.