


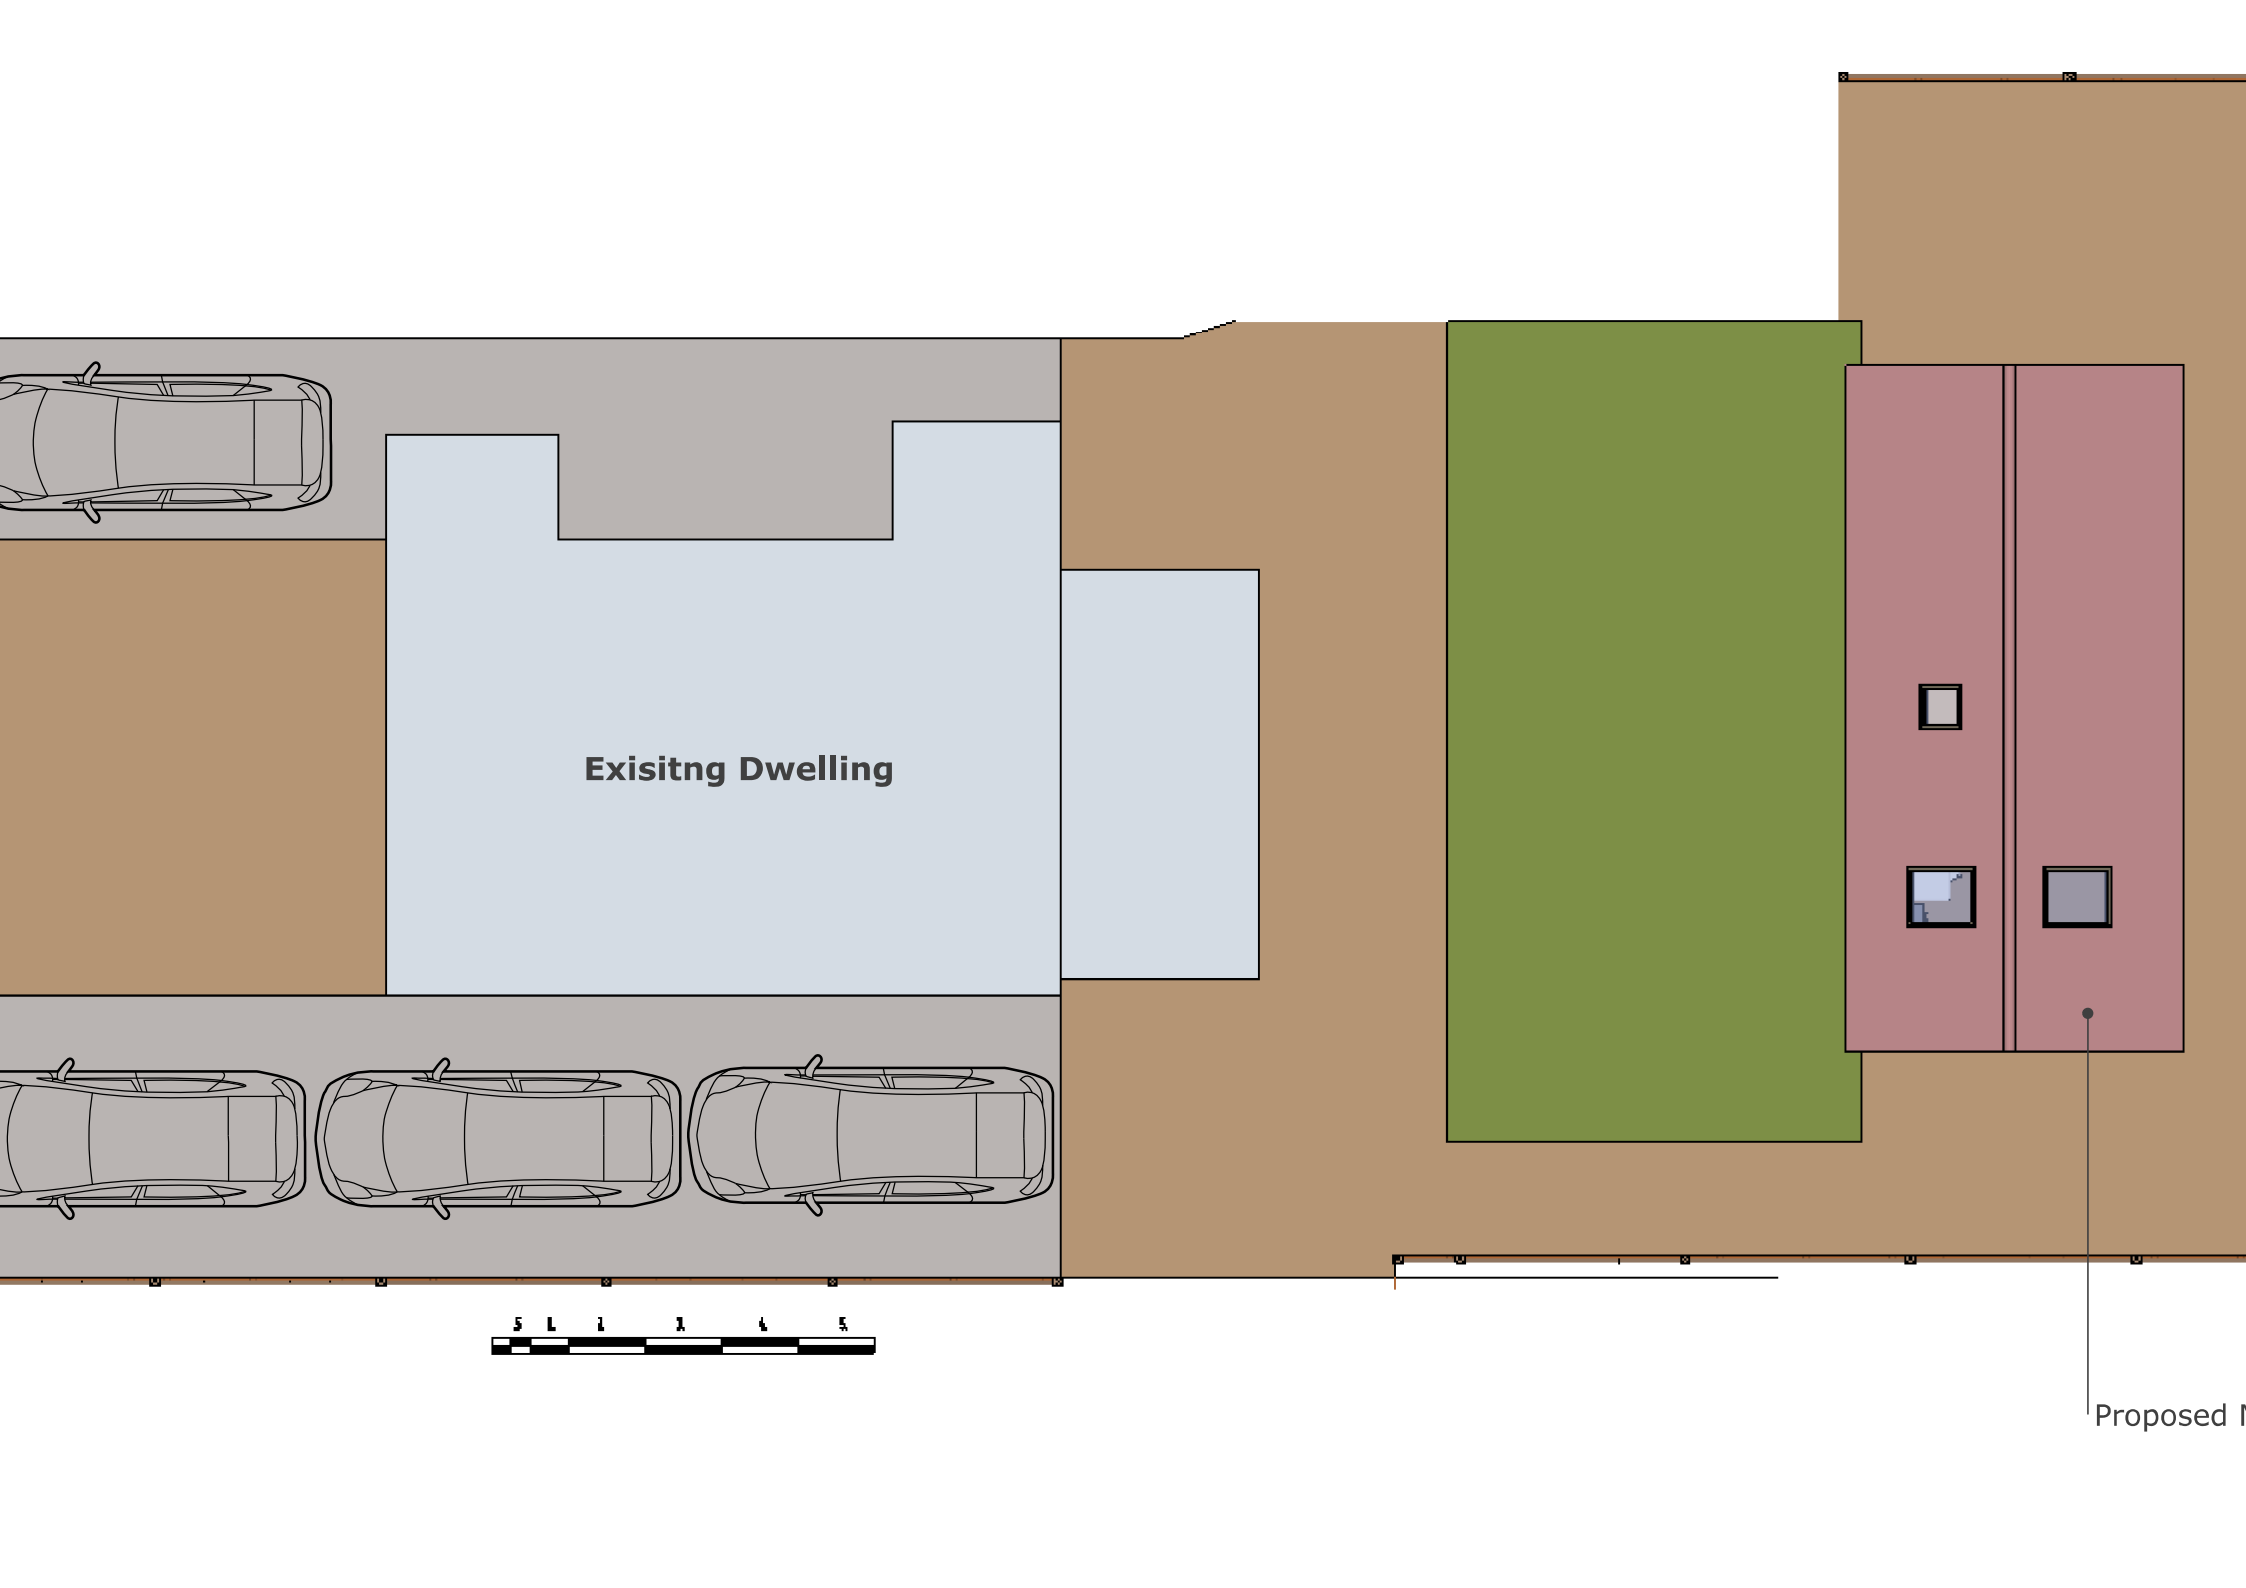

Exisitng Dwelling

Proposed New Dwelling