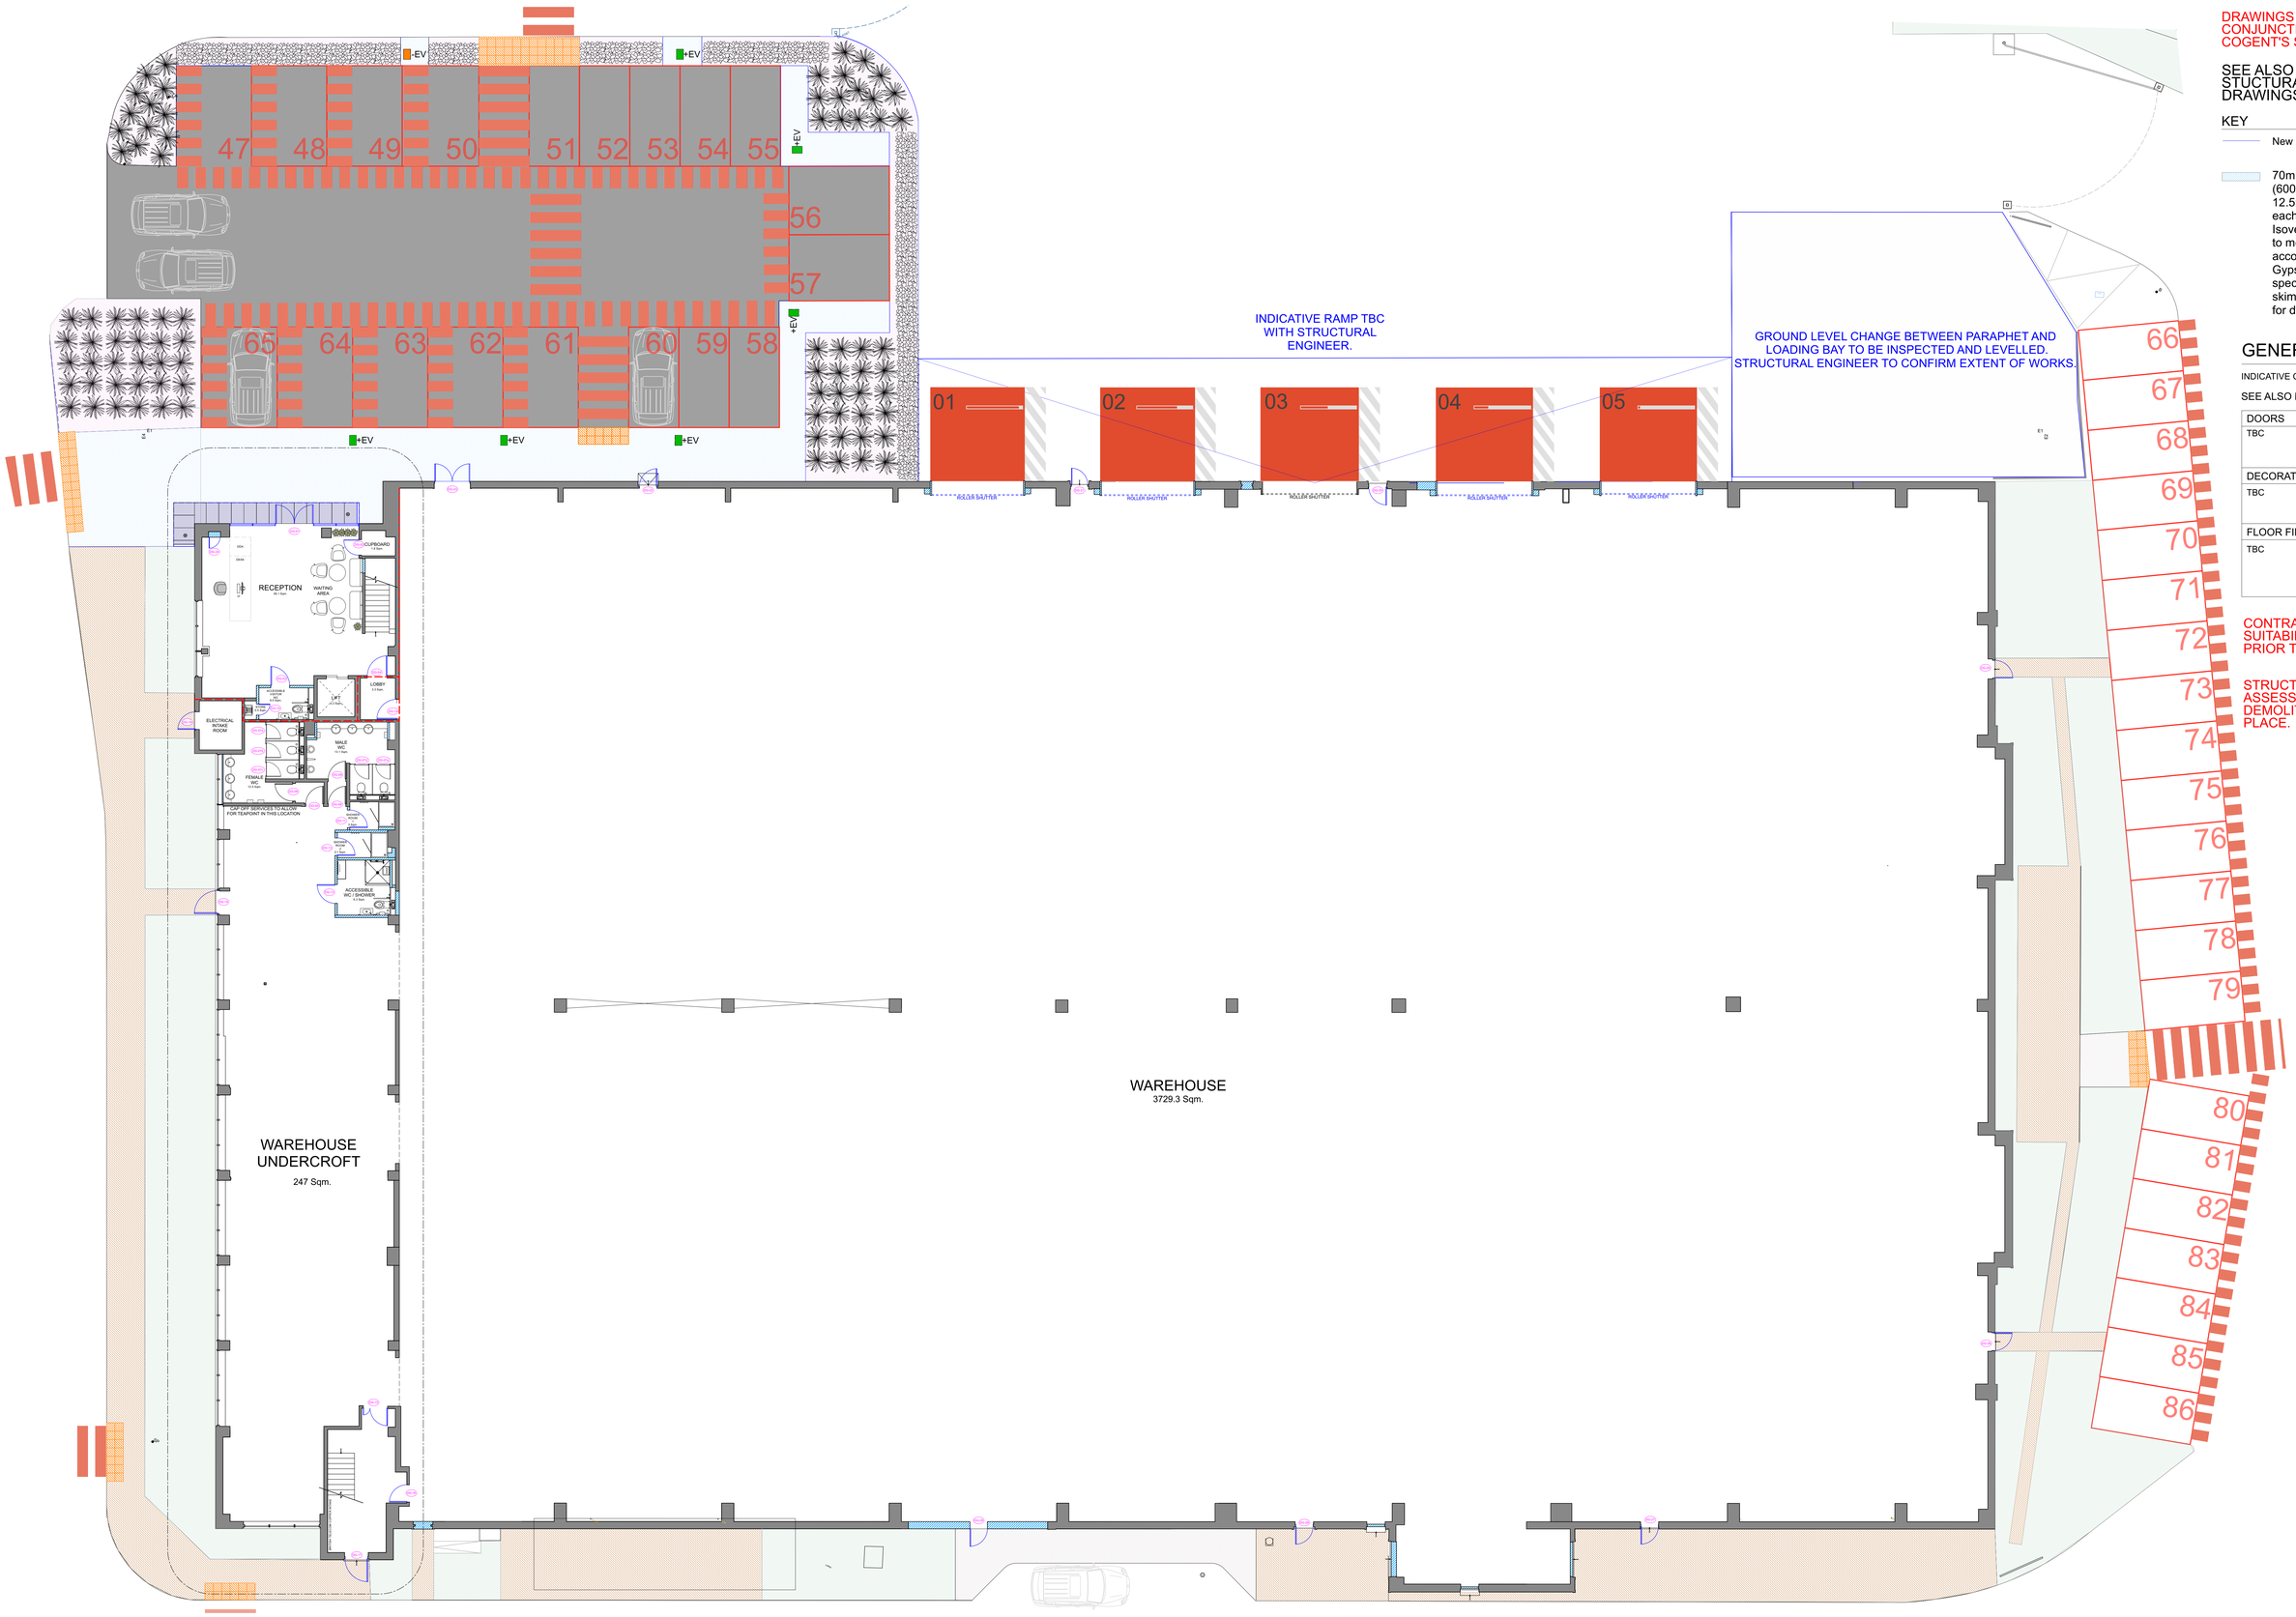

DRAWINGS TO BE READ IN CONJUNCTION WITH COGENT'S SPECIFICATION

SEE ALSO M&E & STUCTURAL ENGINEERS DRAWINGS

KEY

New Door

70mm MF stud partition (600mm centres maximum) 12.5mm Gyproc WallBoard each side of stud with 50mm Isover Acoustic Partition Roll to meet FR30, built in accordance with British Gypsum details and specification. Smooth skimmed plaster finish ready for decorations

GENERAL NOTES

INDICATIVE CEILING GRID SHOWN

SEE ALSO M&E DRAWINGS

DOORS
TBC
DECORATION
TBC
FLOOR FINISHES
TBC

CONTRACTOR TO CHECK SUITABILITY OF FITTINGS PRIOR TO PROCUREMENT.

STRUCTURAL ENGINEER TO ASSESS SITE PRIOR TO ANY DEMOLITION WORK TAKING PLACE.

PLANNING

This drawing is Copyright © of Cogent Building Consultancy LLP.

Do not scale this drawing.
All dimensions to be checked on site.
Drawing to be read in conjunction with any specifications, schedules and Consultants drawings and details.

10M 8M 6M 4M 2M 0 10M 20M

1:100 @A0 SCALE BAR
1:200 @A2 SCALE BAR

CogentBC
68 - 65 Tabernacle Street
London EC2A 4BD
+44 (0) 20 3890 2890
www.cogentbc.co.uk

Project Name	Scale	Drawn	Checked	Date
Brambles House, Waterlooville, Portsmouth	1:200 @ A2 1:100 @ A0	SC	GL	23.06.23
Client: Columbia Threadneedle, CT UK Property Authorised Investment Fund				Status: REV H
Drawing Title: GROUND FLOOR PROPOSED OVERALL PLAN				Drawing No. 111