


Levels
The construction area of the site is level and changes to the main structure are limited hence no level survey has been provided

Flood Risk
This site does not fall in a flood risk area hence no flood risk assessment has been provided


Tree Survey
This proposal has no impact on trees

Parking Provision
This site retains two parking spaces no increased occupancy is proposed


Boundary Treatment
The boundaries are defined by masonry walls hedges and fence panels no changes are proposed

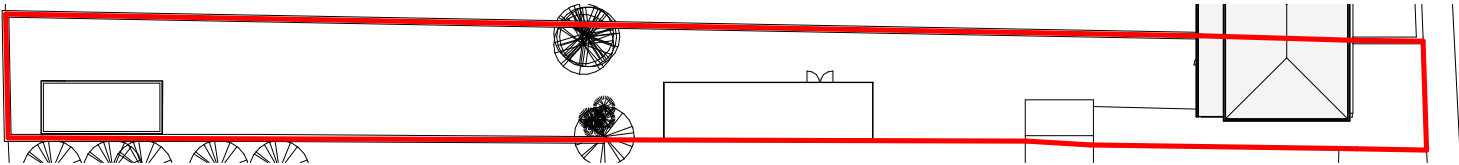

2 Main Site Plan
1 : 500

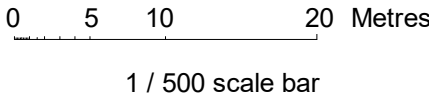

1 Location Plan
1 : 1250

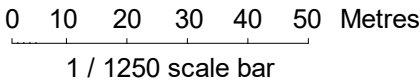

This map was purchased from
emapsite.com on 15.11.2023 and is subject
to the following © Crown copyright and
database rights
Ordnance Survey 0100031673

