
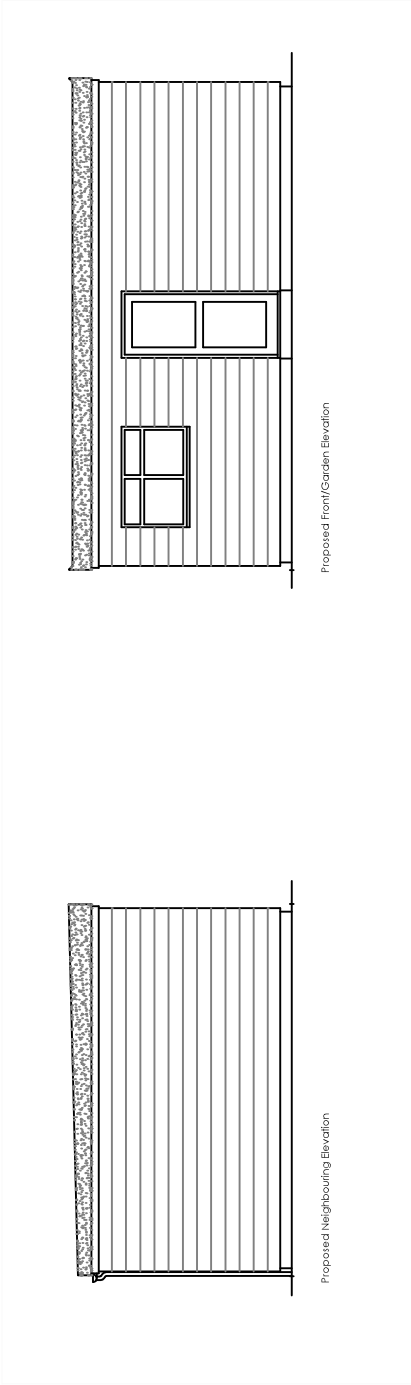


Copyright is reserved by GBS Designs and is issued on the condition that it is not copied or disclosed by or to any unauthorised persons without prior consent in writing from GBS Designs.	All dimensions to be checked on site	All structural elements to be specified by a suitably qualified structural engineer.	REV	DESCRIPTION	DRAWN	DATE	Drawing Ref	Drawing Title
			-	Initial design			I ROSE/JUNEPLACE 03	1 Rose in June Place, Mengham Avenue, Haying Island, Hampshire, PO11 9JB.
			A	Windows to garage made wider and fence-gate detail added	GBS	01.02.23	Scale at A4	
			B	Garage greatly reduced, fence/gates changed and access/visibility improved	GBS	03.08.23	Scale at A2	
			C	Garage reduced further	GBS	04.08.23	N/A	
							Date	
							24 JAN 2023	
							Drawn by	
							GBS	

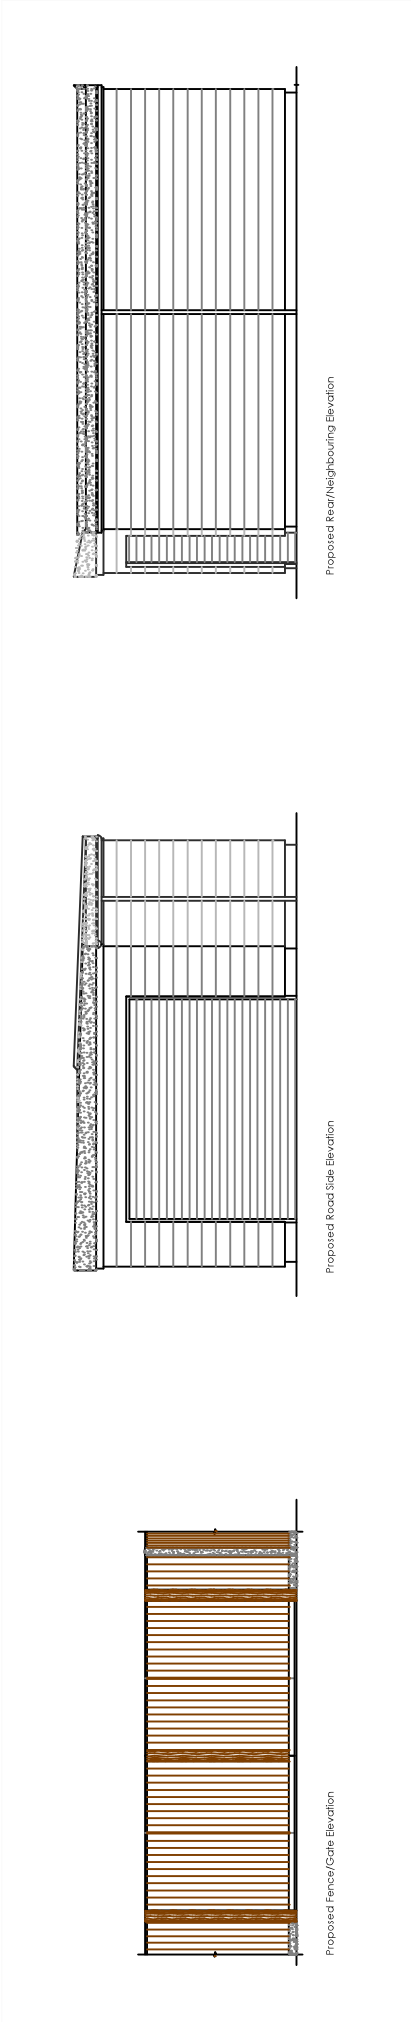

CAD - ARCHITECTURE - DESIGN

6 Shillinglee Waterlooville
Hampshire PO7 5RW
Tel 023 9225 8315
www.gbs-designs.co.uk