


Totem 1


Plan View

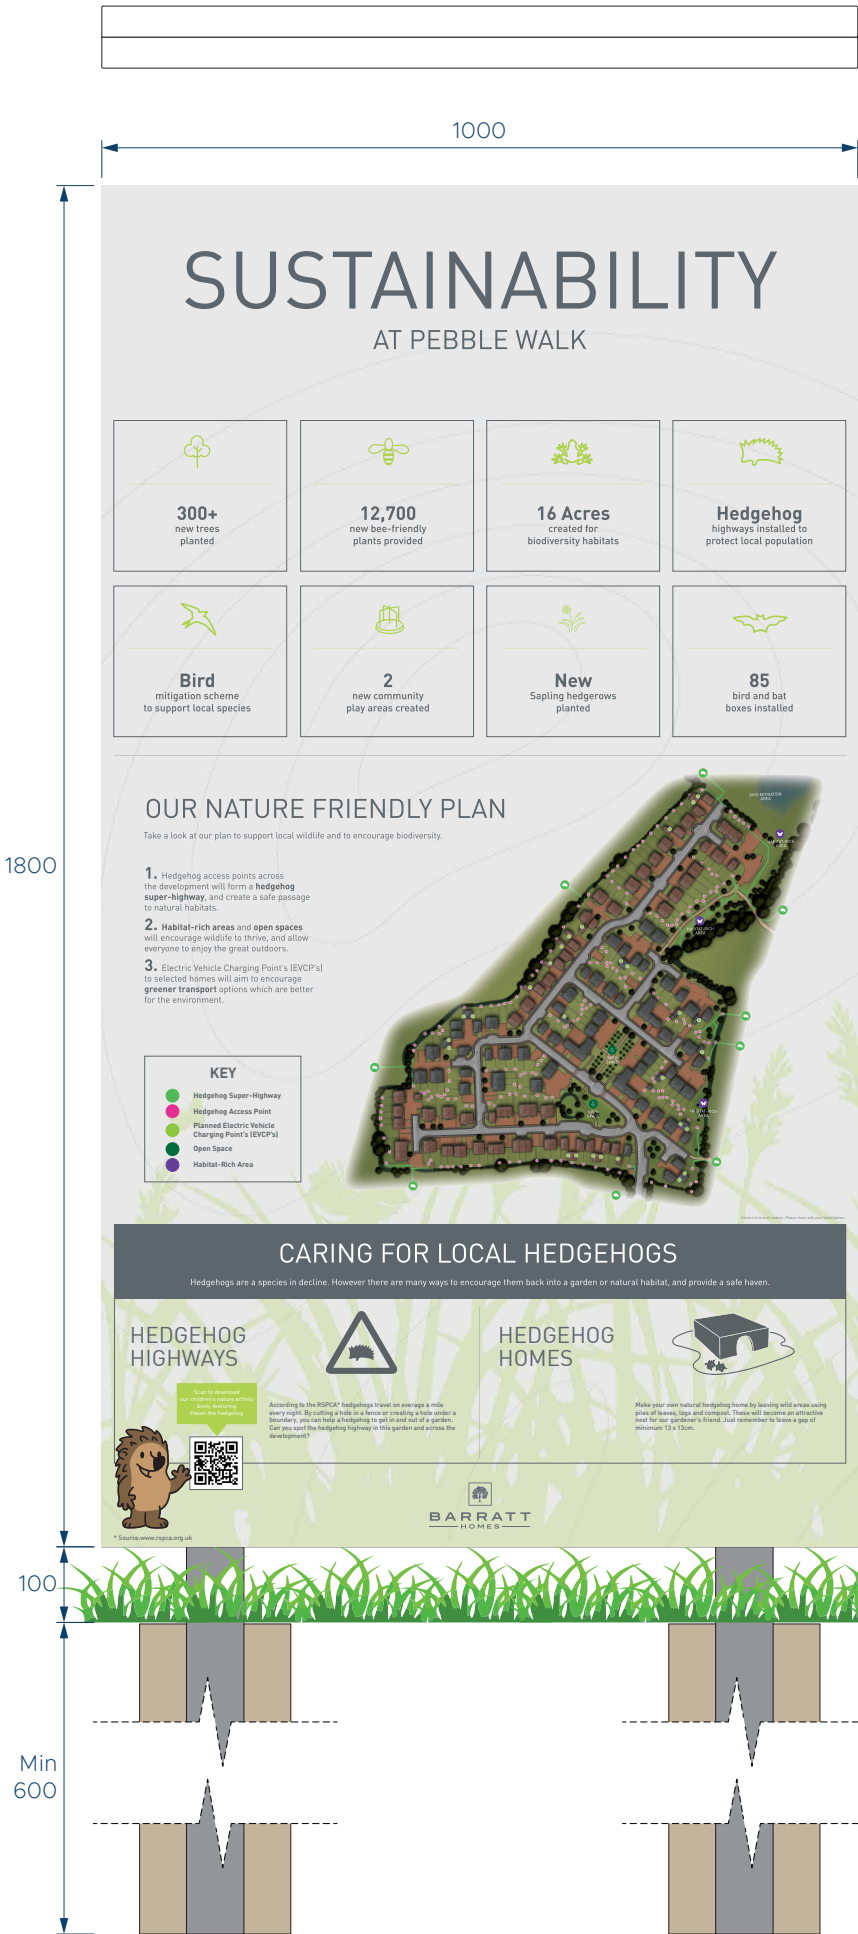

Side Profile



Plan Section

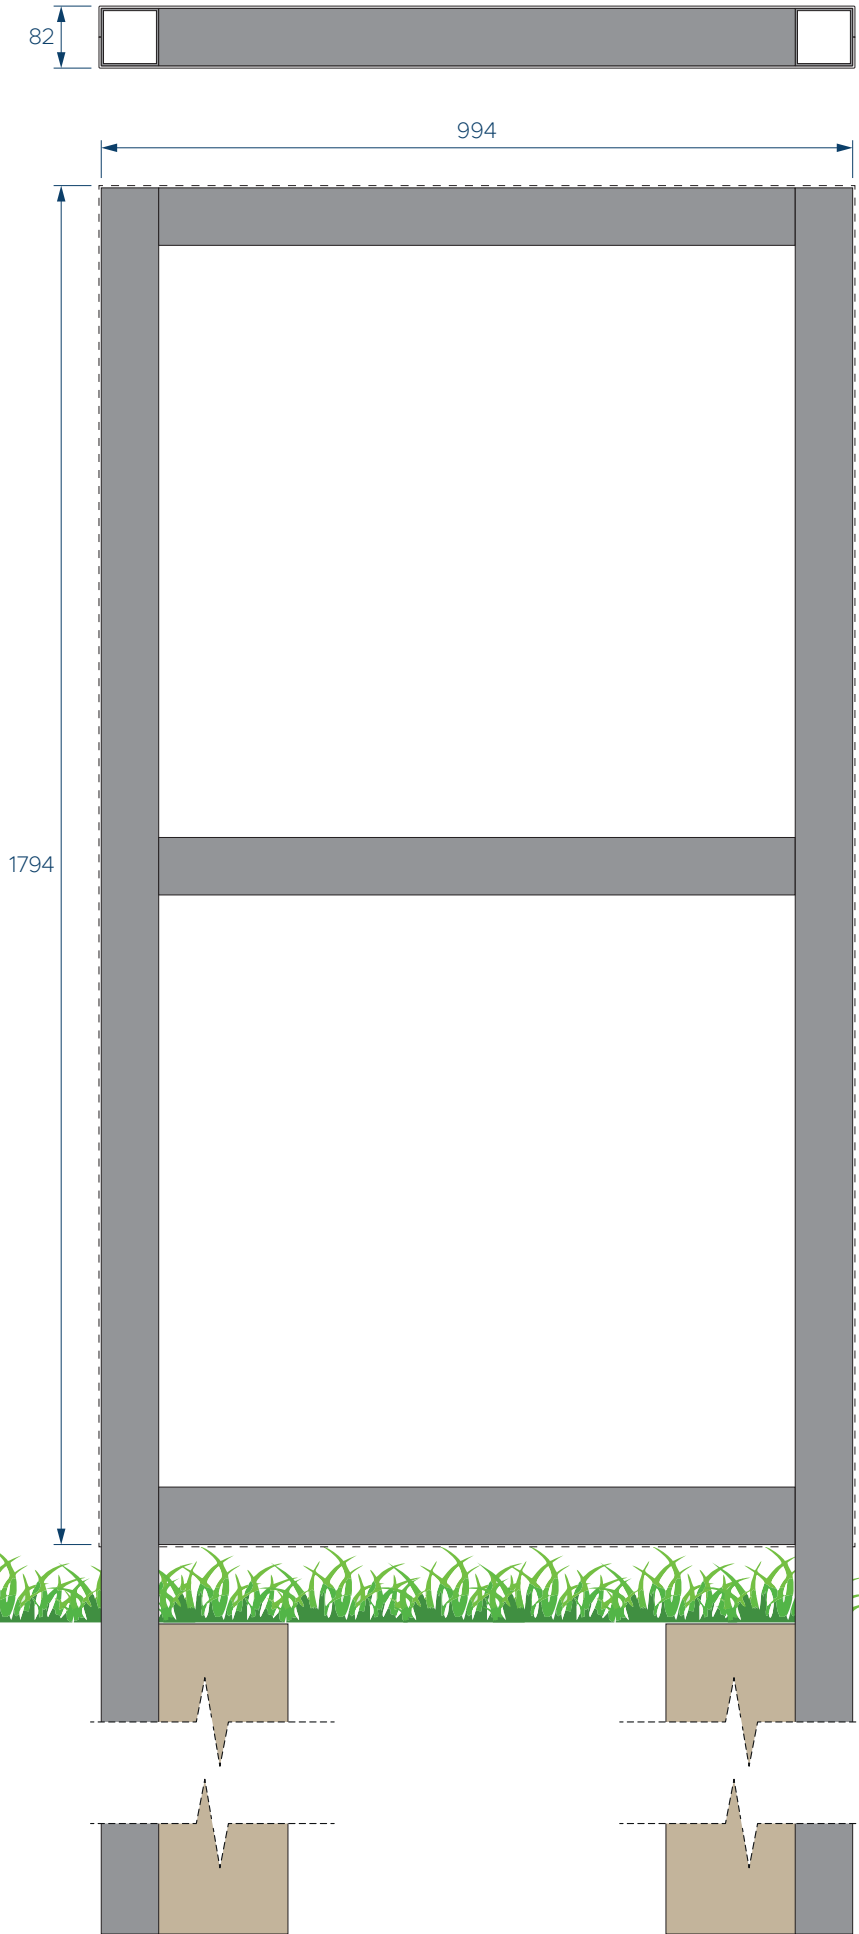

CLIENT	Barratt Southampton		
PROJECT	Pebble Walk		
JOB Ref.	66703		
Doc.No.	-	REVISION	A

Sign Type - Double -sided totem

Quantity - 1no.

Key Materials

- A 2no. Digitally printed 3mm thick White faced Di-bond® pans with 41mm returns
- B Internal framework made up of 76mm SQUARE posts, fixed into soft landscape with postcrete

Typography

- 1 Artwork supplied by Client

COLOUR PALETTE

White faced			
Di-bond®			

Rev.	Date	Drawn by	Comment	CHK by
A	10/06/23	CH	Issued for approval	BG
B	Date_B	CH	Amendment to size	ZZ
C	Date_C	CH	Issued for approval	ZZ
D	Date_D	CH	Issued for approval	ZZ
E	Date_E	CH	Issued for approval	ZZ
AB	Date-AB	CH	Issued for approval	ZZ

All dimension in 'mm'			SCALE
Deburr & remove all sharp edges			1:10
PROJECTION	Tolerance, unless otherwise specified		PAGE SIZE
	Linear: +/- 0.5mm Angular: +/- 0.5°		A3

STATUS	TICK	DEFINITION
A		ACCEPTED WITH NO COMMENTS
B		ACCEPTED SUBJECT TO COMMENTS
C		NOT ACCEPTED - AS COMMENTS - RESUBMIT

SIGNED		DATED	
--------	--	-------	--

The colours produced on this drawing are indicative only & **DO NOT** represent the colour references specified.
If you have **ANY QUERIES**, please **ASK**

© Copyright **INTERPRINT**

This drawing must **NOT** be reproduced without express permission

Interprint
Unit 1 & 3 Rivergate
Rivermead Drive
Swindon, Wiltshire SN5 7ET


Telephone: 01793 613020
www.interprintswindon.co.uk



Totem 2

Plan View

Plan Section

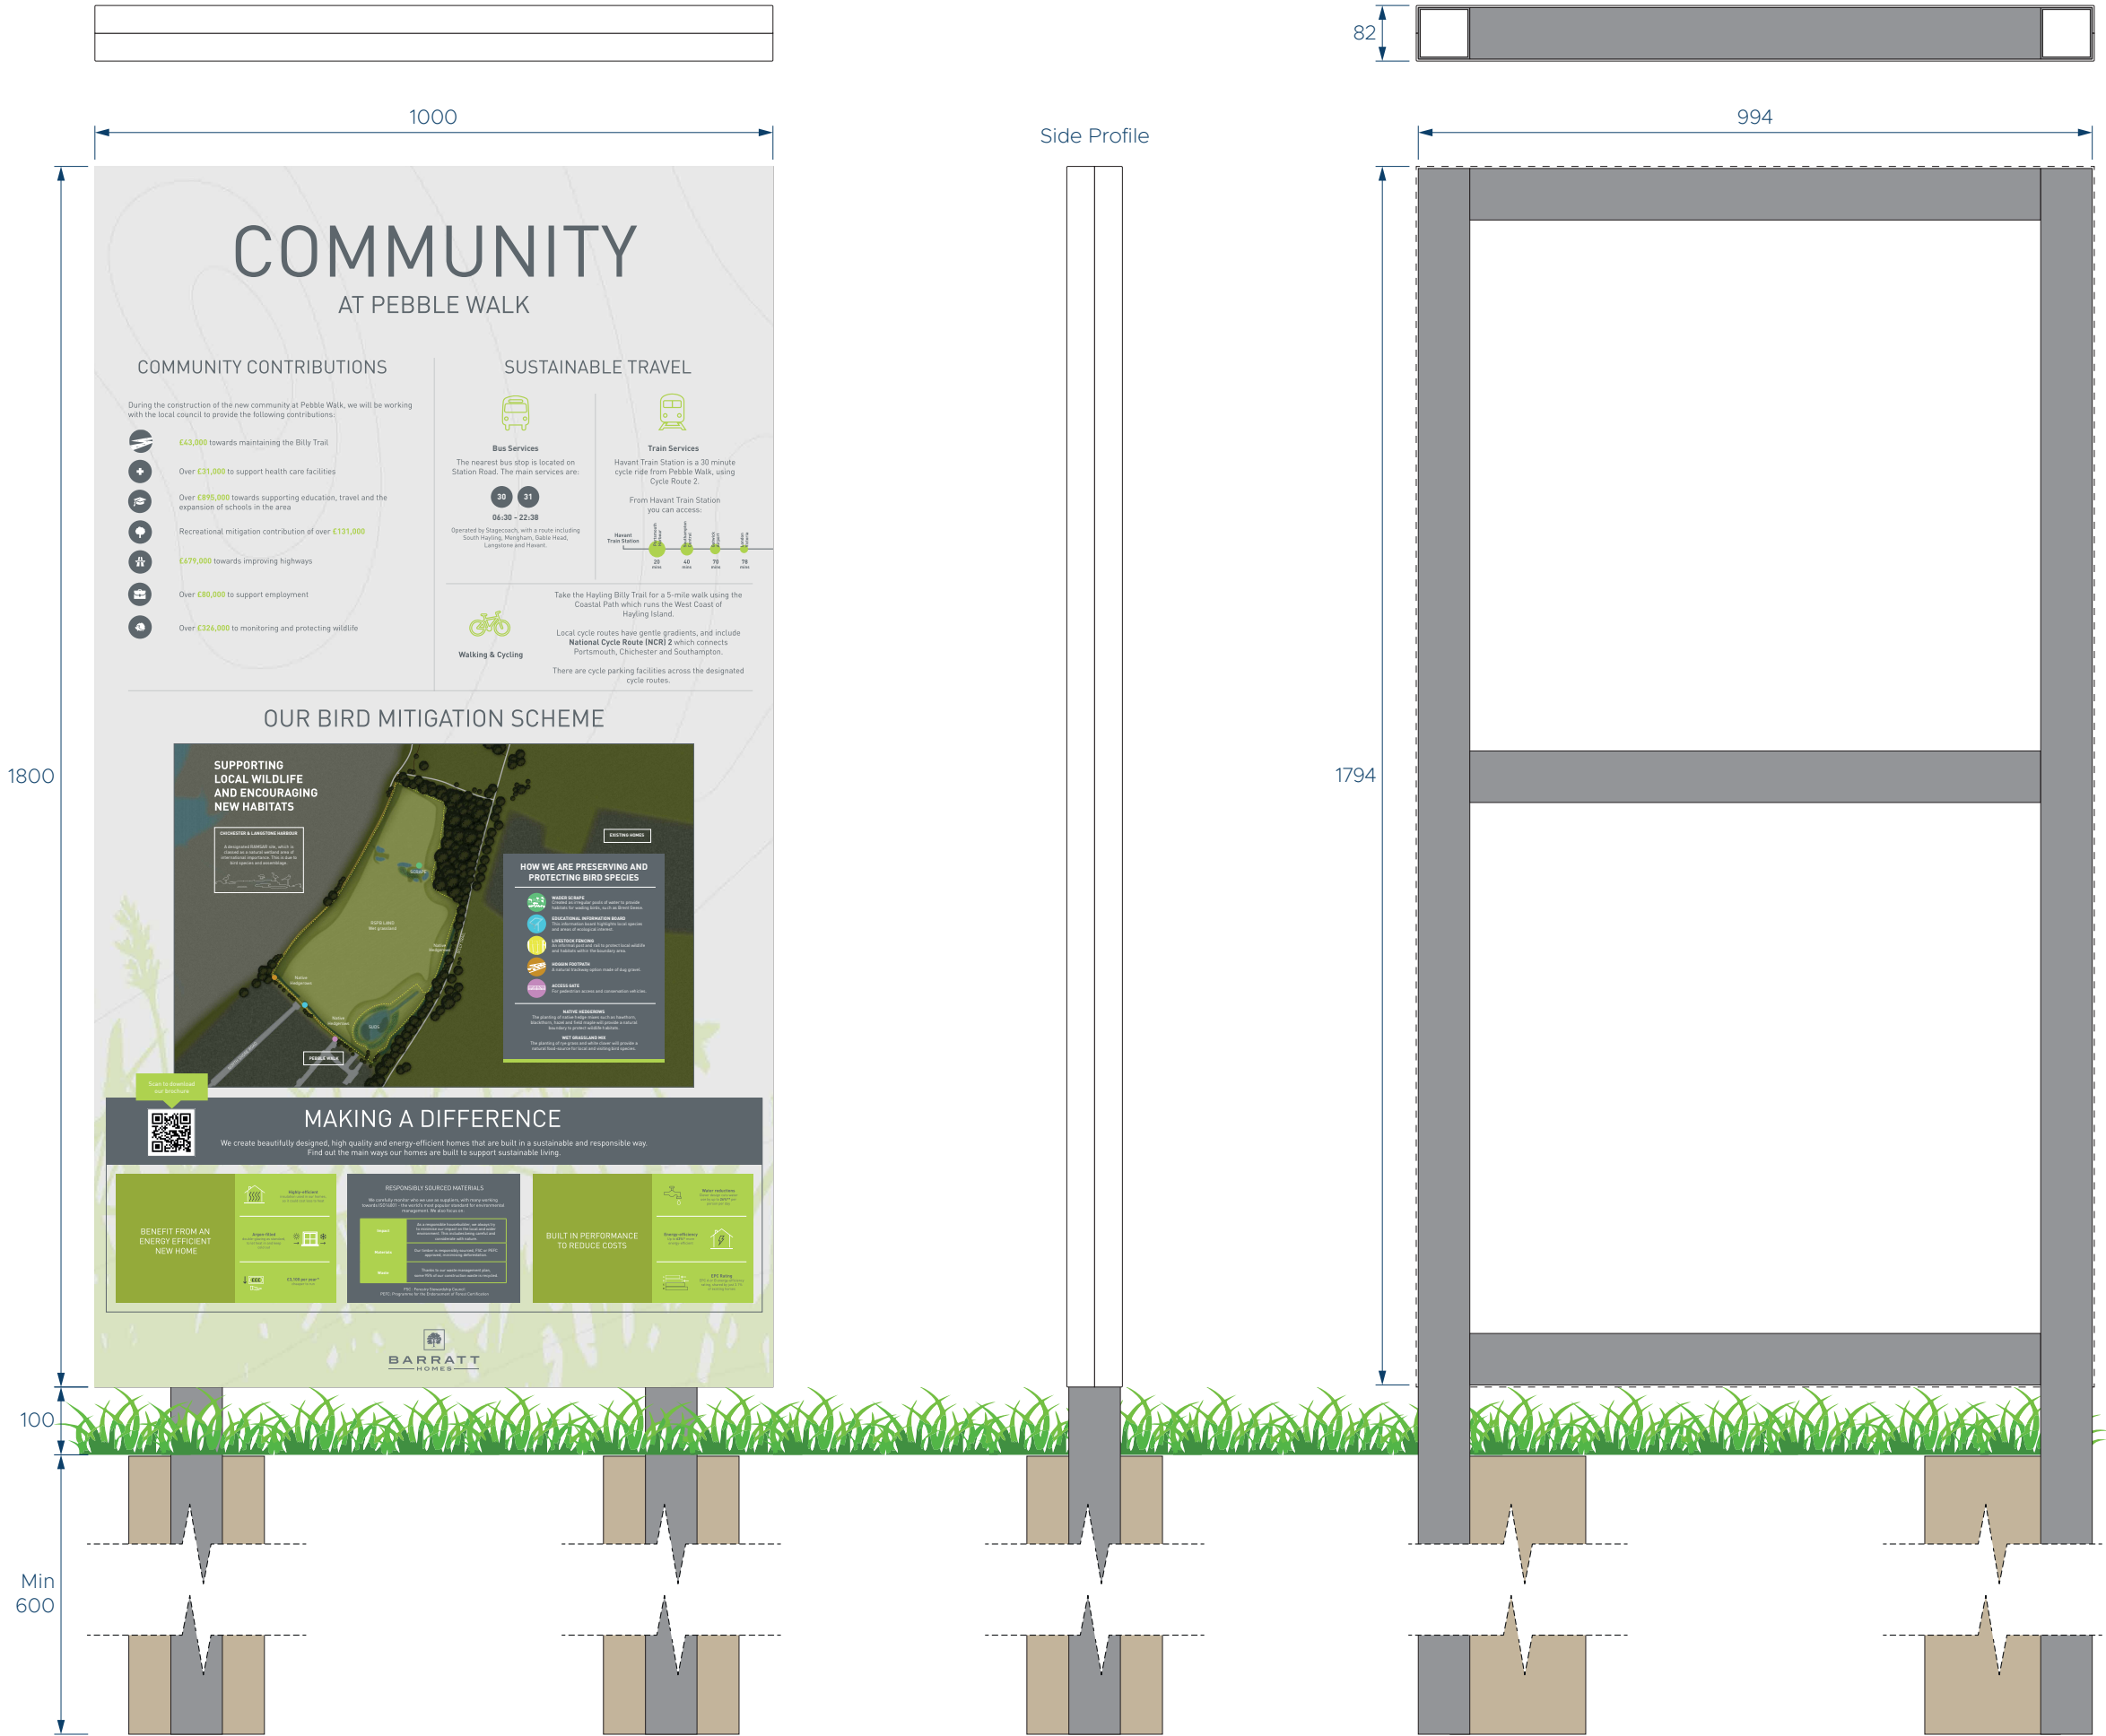

CLIENT	Barratt Southampton	
PROJECT	Pebble Walk	
JOB Ref.	66703	
Doc.No.	-	REVISION A

Sign Type - Double -sided totem

Quantity - 1no.

- Key Materials**
- A 2no. Digitally printed 3mm thick White faced Di-bond® pans with 41mm returns
 - B Internal framework made up of 76mm SQUARE posts, fixed into soft landscape with postcrete

Typography

- 1 Artwork supplied by Client

COLOUR PALETTE			
White faced			
Di-bond®			

Rev.	Date	Drawn by	Comment	CHK by
A	10/06/23	CH	Issued for approval	BG
B	Date_B	CH	Amendment to size	ZZ
C	Date_C	CH	Issued for approval	ZZ
D	Date_D	CH	Issued for approval	ZZ
E	Date_E	CH	Issued for approval	ZZ
AB	Date_AB	CH	Issued for approval	ZZ

All dimension in 'mm'			SCALE
Deburr & remove all sharp edges			1:10
PROJECTION	Tolerance, unless otherwise specified		PAGE SIZE
	Linear: +/- 0.5mm		A3
	Angular: +/- 0.5°		

STATUS	TICK	DEFINITION
A		ACCEPTED WITH NO COMMENTS
B		ACCEPTED SUBJECT TO COMMENTS
C		NOT ACCEPTED - AS COMMENTS - RESUBMIT

SIGNED		DATED	
--------	--	-------	--


The colours produced on this drawing are indicative only &
DO NOT represent the colour references specified.
If you have **ANY QUERIES**, please **ASK**

© Copyright **INTERPRINT**

This drawing must **NOT** be reproduced without express permission

CLIENT	Barratt Southampton	
PROJECT	Pebble Walk	
JOB Ref.	66703	
Doc.No.	-	REVISION A

Sign Type - Double -sided totem
Sign Location

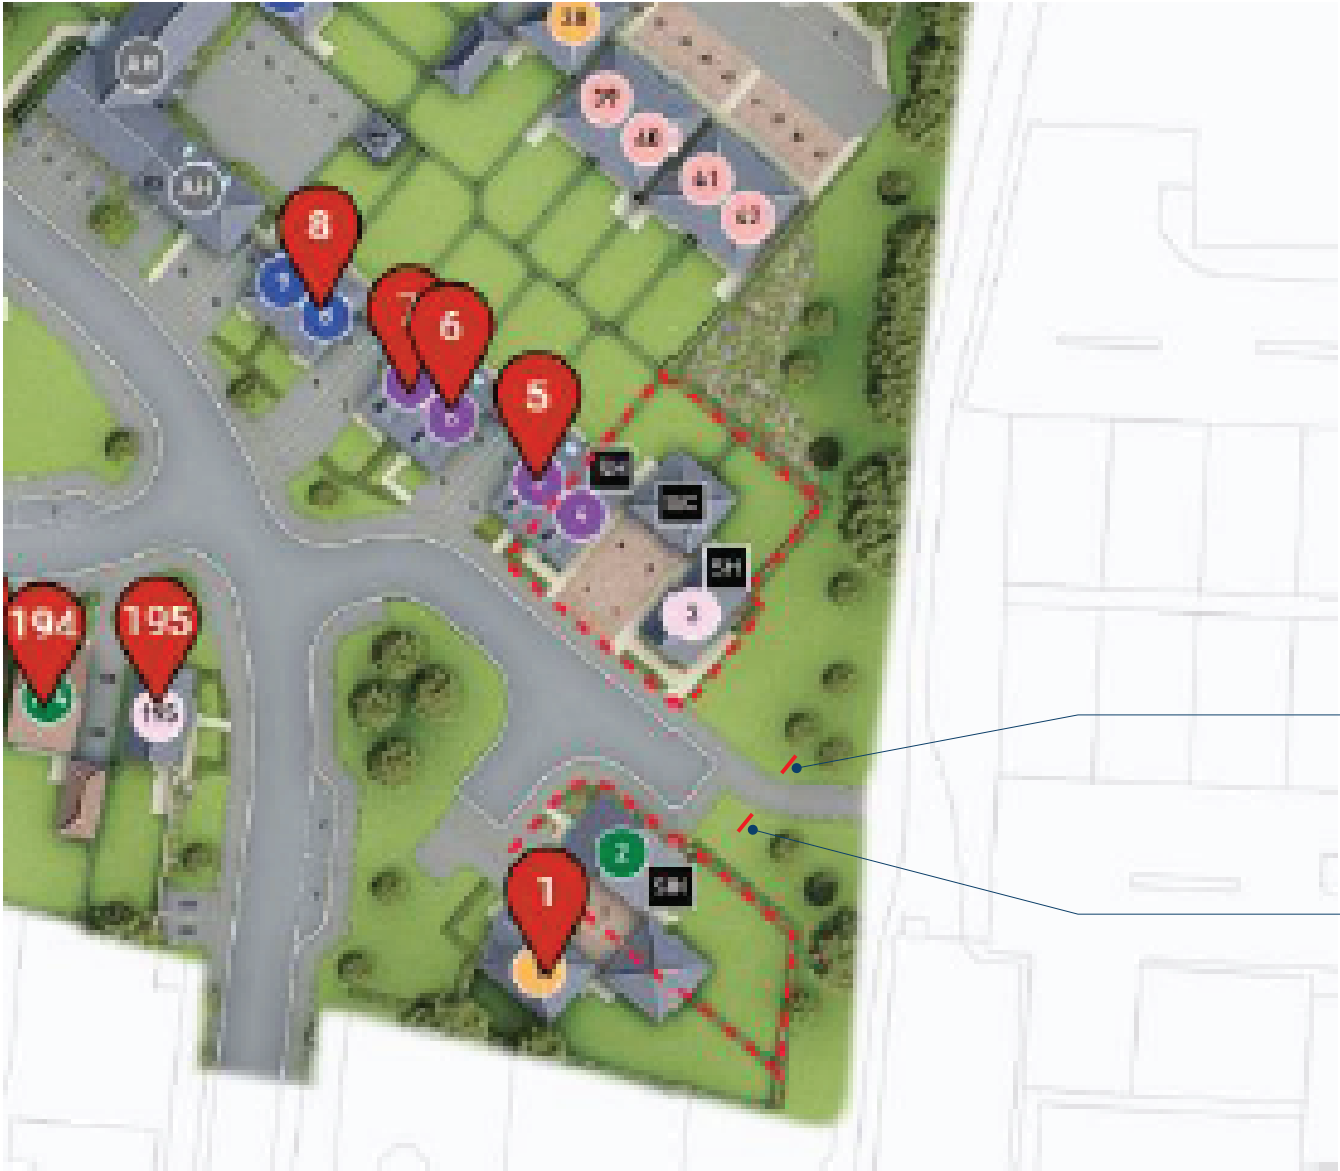

Totem 2
Approximate sign
location

Totem 1
Approximate sign
location

COLOUR PALETTE

Rev.	Date	Drawn by	Comment	CHK by
A	10/06/23	CH	Issued for approval	BG
B	<Date_B>	CH	Amendment to size	ZZ
C	<Date_C>	CH	Issued for approval	ZZ
D	<Date_D>	CH	Issued for approval	ZZ
E	<Date_E>	CH	Issued for approval	ZZ
AB	<Date-AB>	CH	Issued for approval	ZZ

All dimension in 'mm'
Deburr & remove all sharp edges

PROJECTION 	Tolerance, unless otherwise specified Linear: +/- 0.5mm Angular: +/- 0.5°	SCALE 1:10 PAGE SIZE A3
----------------	---	----------------------------------

STATUS	TICK	DEFINITION
A		ACCEPTED WITH NO COMMENTS
B		ACCEPTED SUBJECT TO COMMENTS
C		NOT ACCEPTED - AS COMMENTS - RESUBMIT

SIGNED		DATED	
--------	--	-------	--

The colours produced on this drawing are indicative only &
DO NOT represent the colour references specified.
If you have **ANY QUERIES**, please **ASK**
© Copyright **INTERPRINT**
This drawing must **NOT** be reproduced without express permission

Interprint
Unit 1 & 3 Rivergate
Rivermead Drive
Swindon, Wiltshire SN5 7ET
Telephone: 01793 613020
www.interprintswindon.co.uk