



Side Elevation Facing East

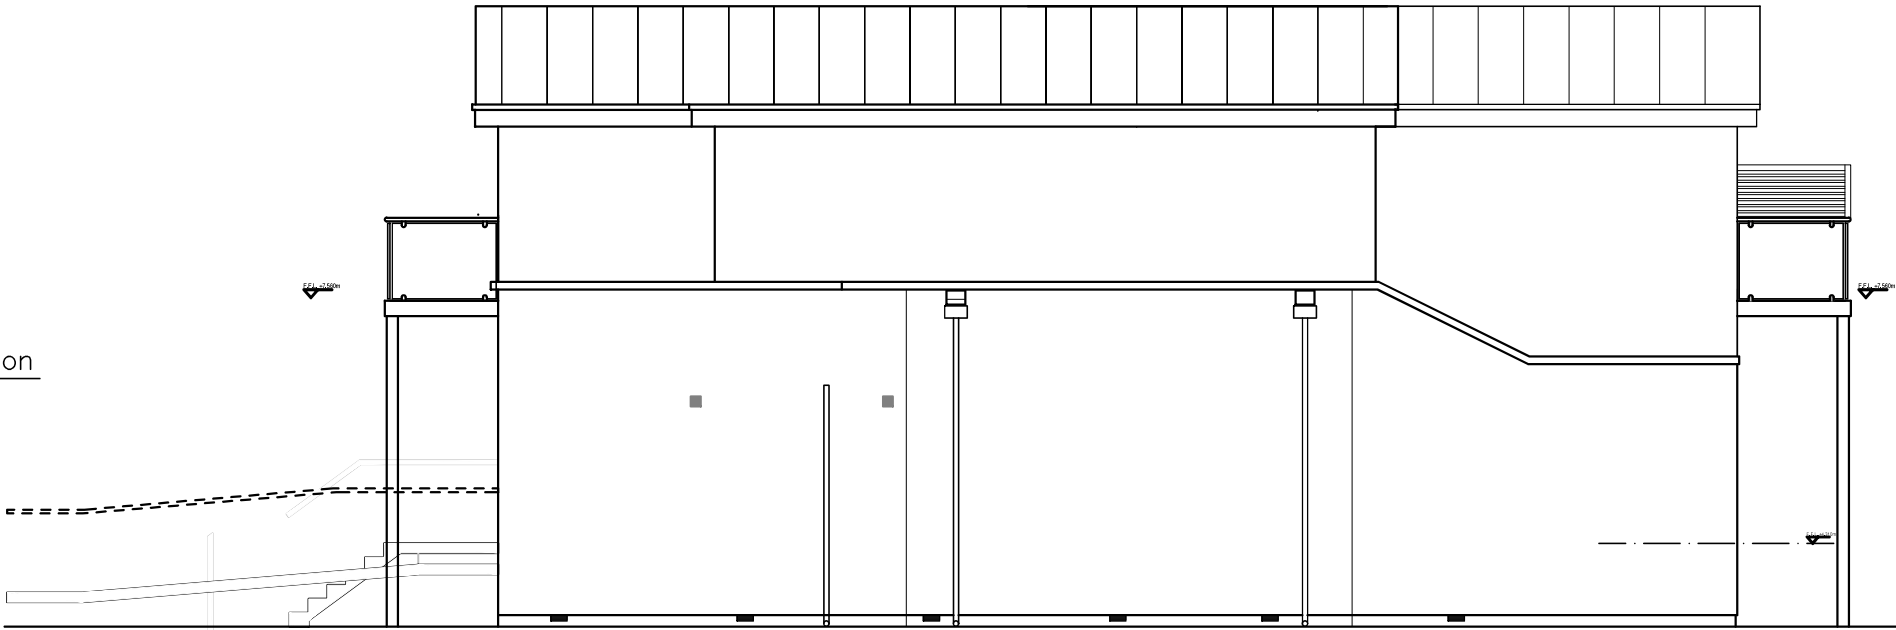

Front Elevation Facing South:

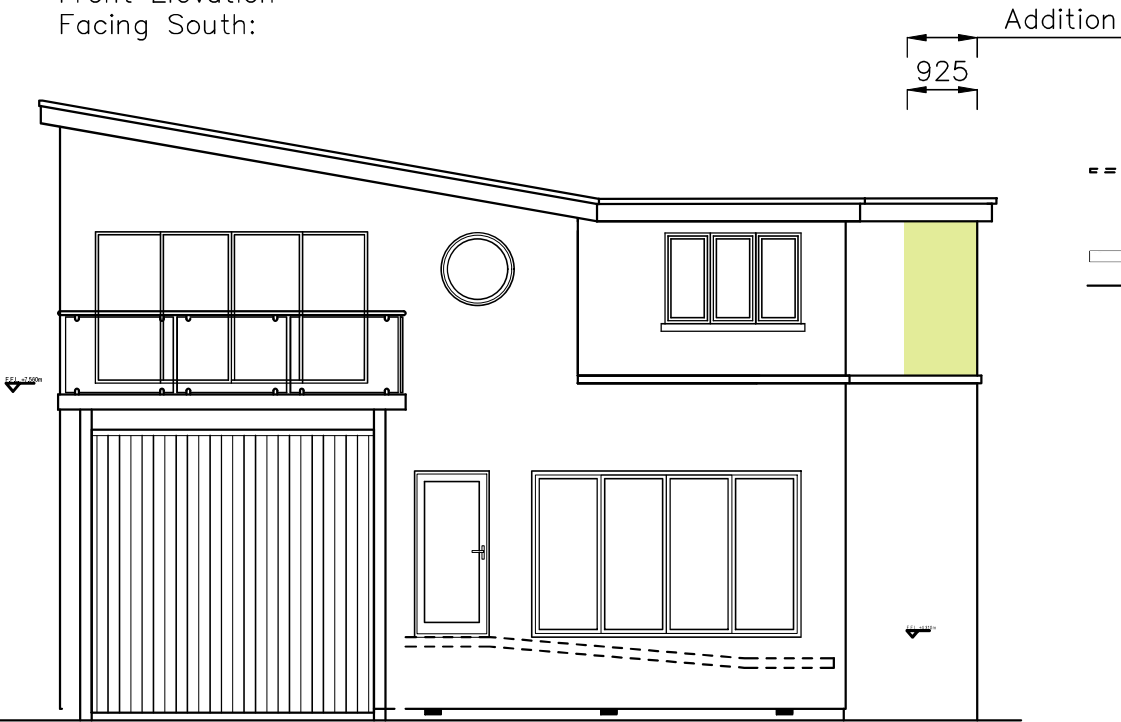


Addition

925



Rear Elevation Facing North

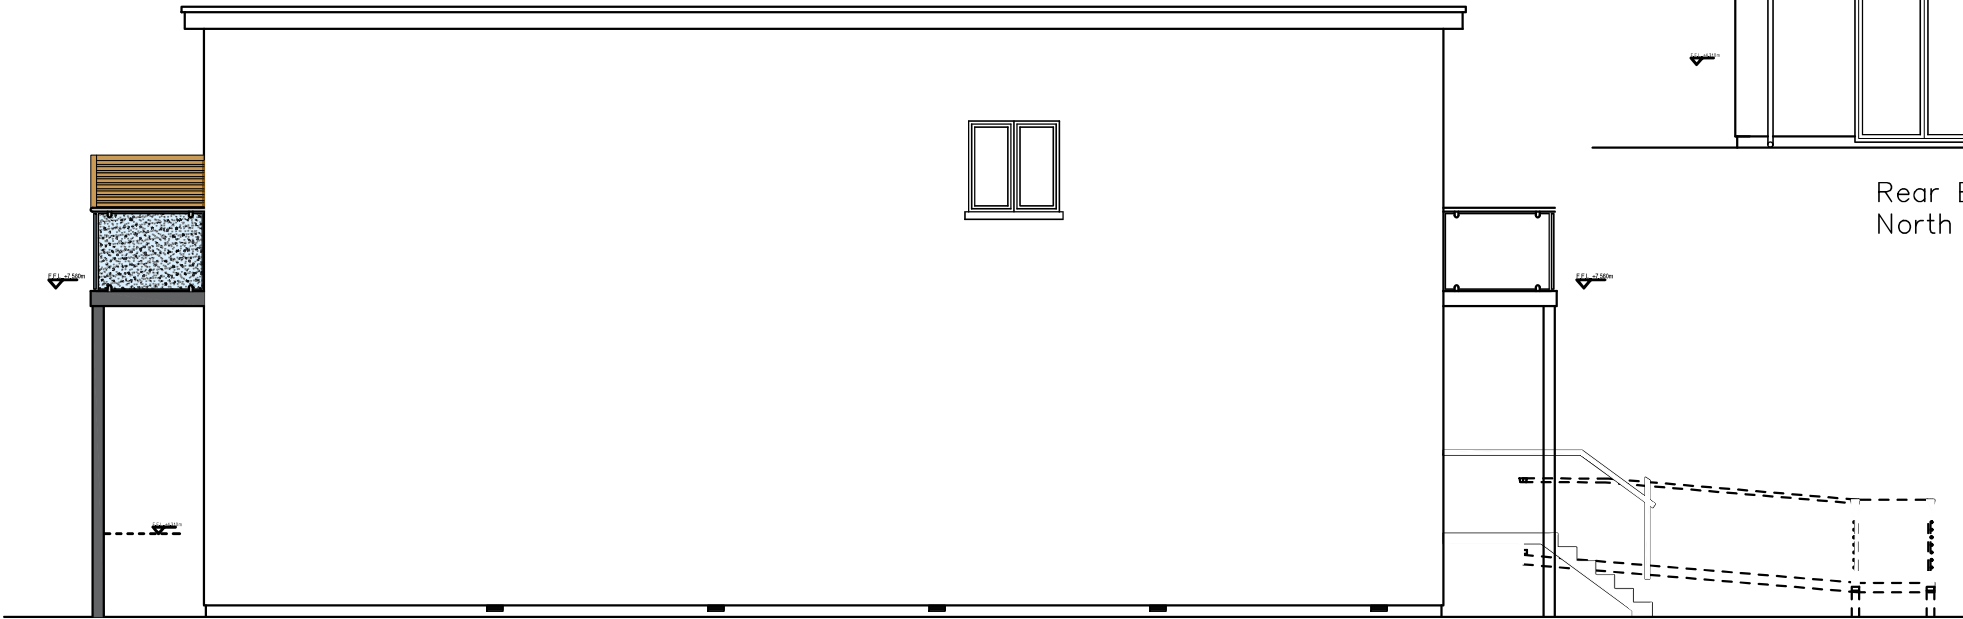

Side Elevation Facing West

Proposed Elevations

Spindrift,
Ferry Road,
Hayling Island,
PO11 0DG

CAD

Critchley Architecture And Design Ltd.
Contact: 02392 474 919 | info@caad.online
The Old Brewery, 15E South Street, Havant, PO9 1BU

- Revisions
- a) Design updates/19.07.2023/SAR
 - b) Addition/27.02.2024/SAR
 - c)
 - d)

Scale A1=1:25, A3=1:50
Drawn PWP/SAR/JGF
Date 01/06/2023

18105-520^B

10m

20m

30m

40m