
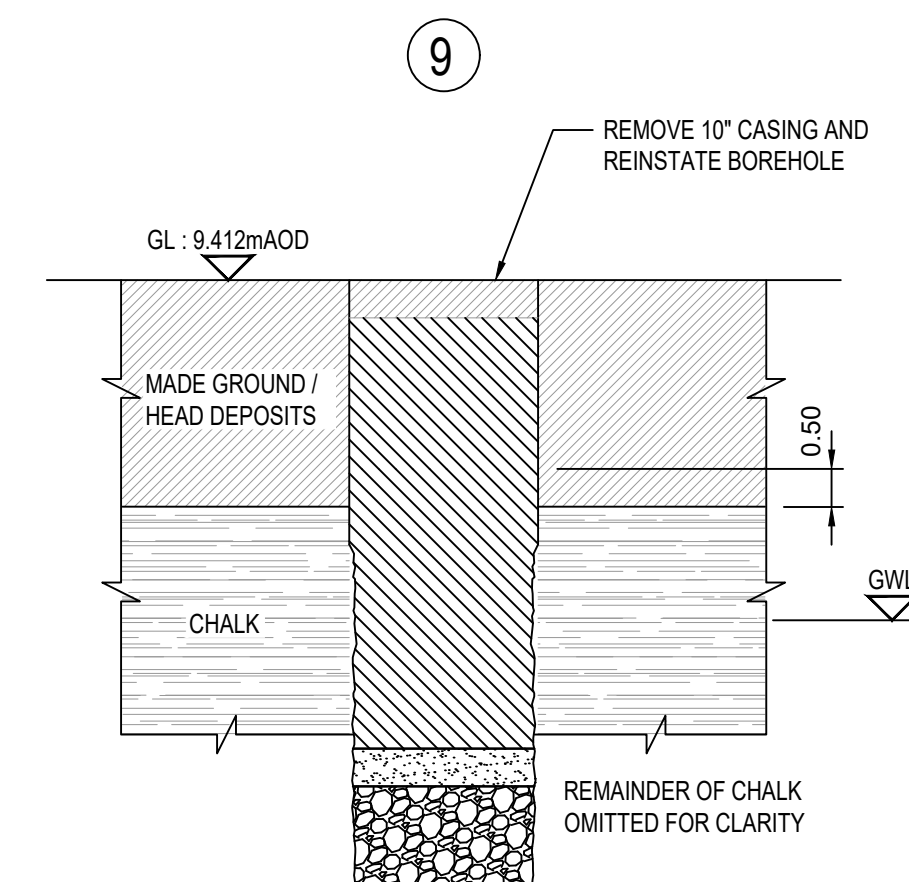
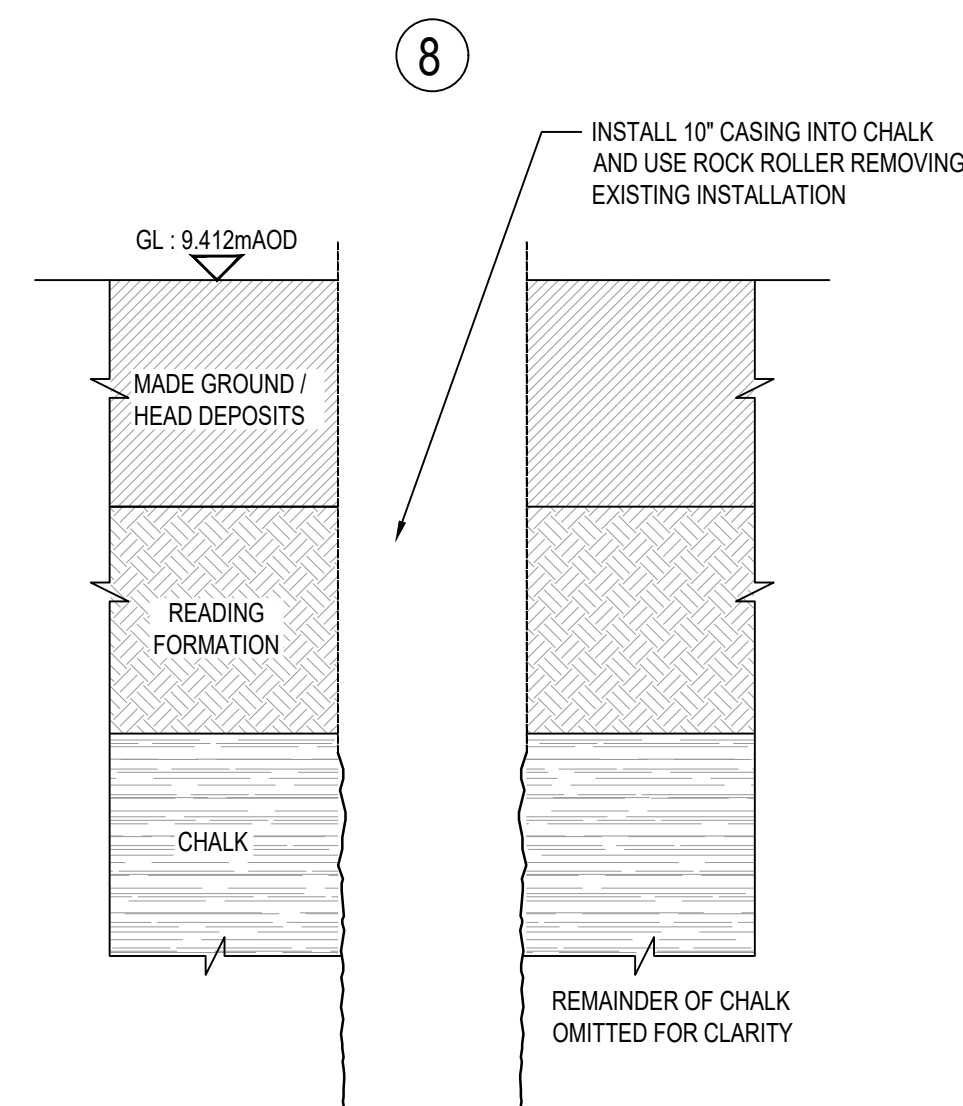
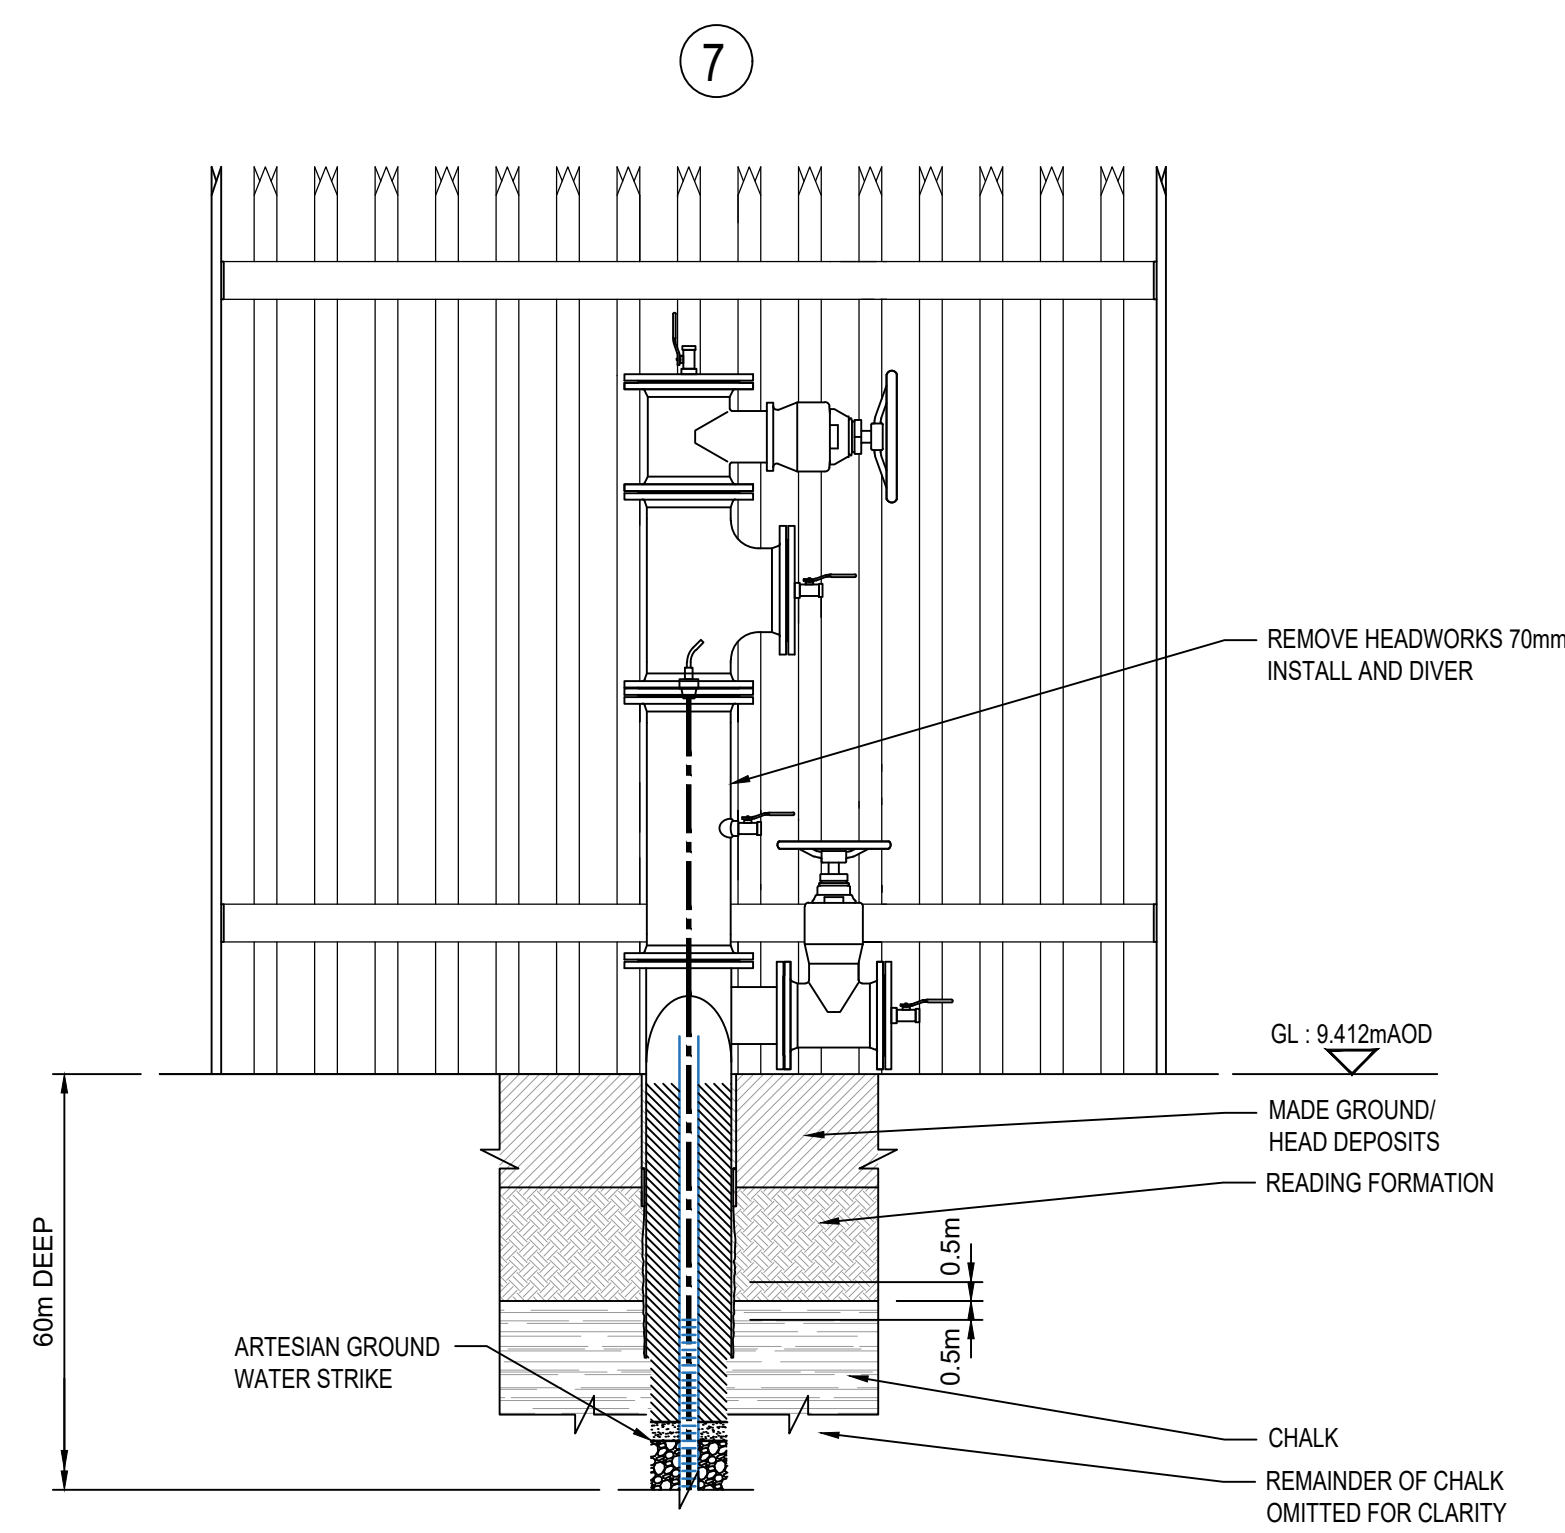
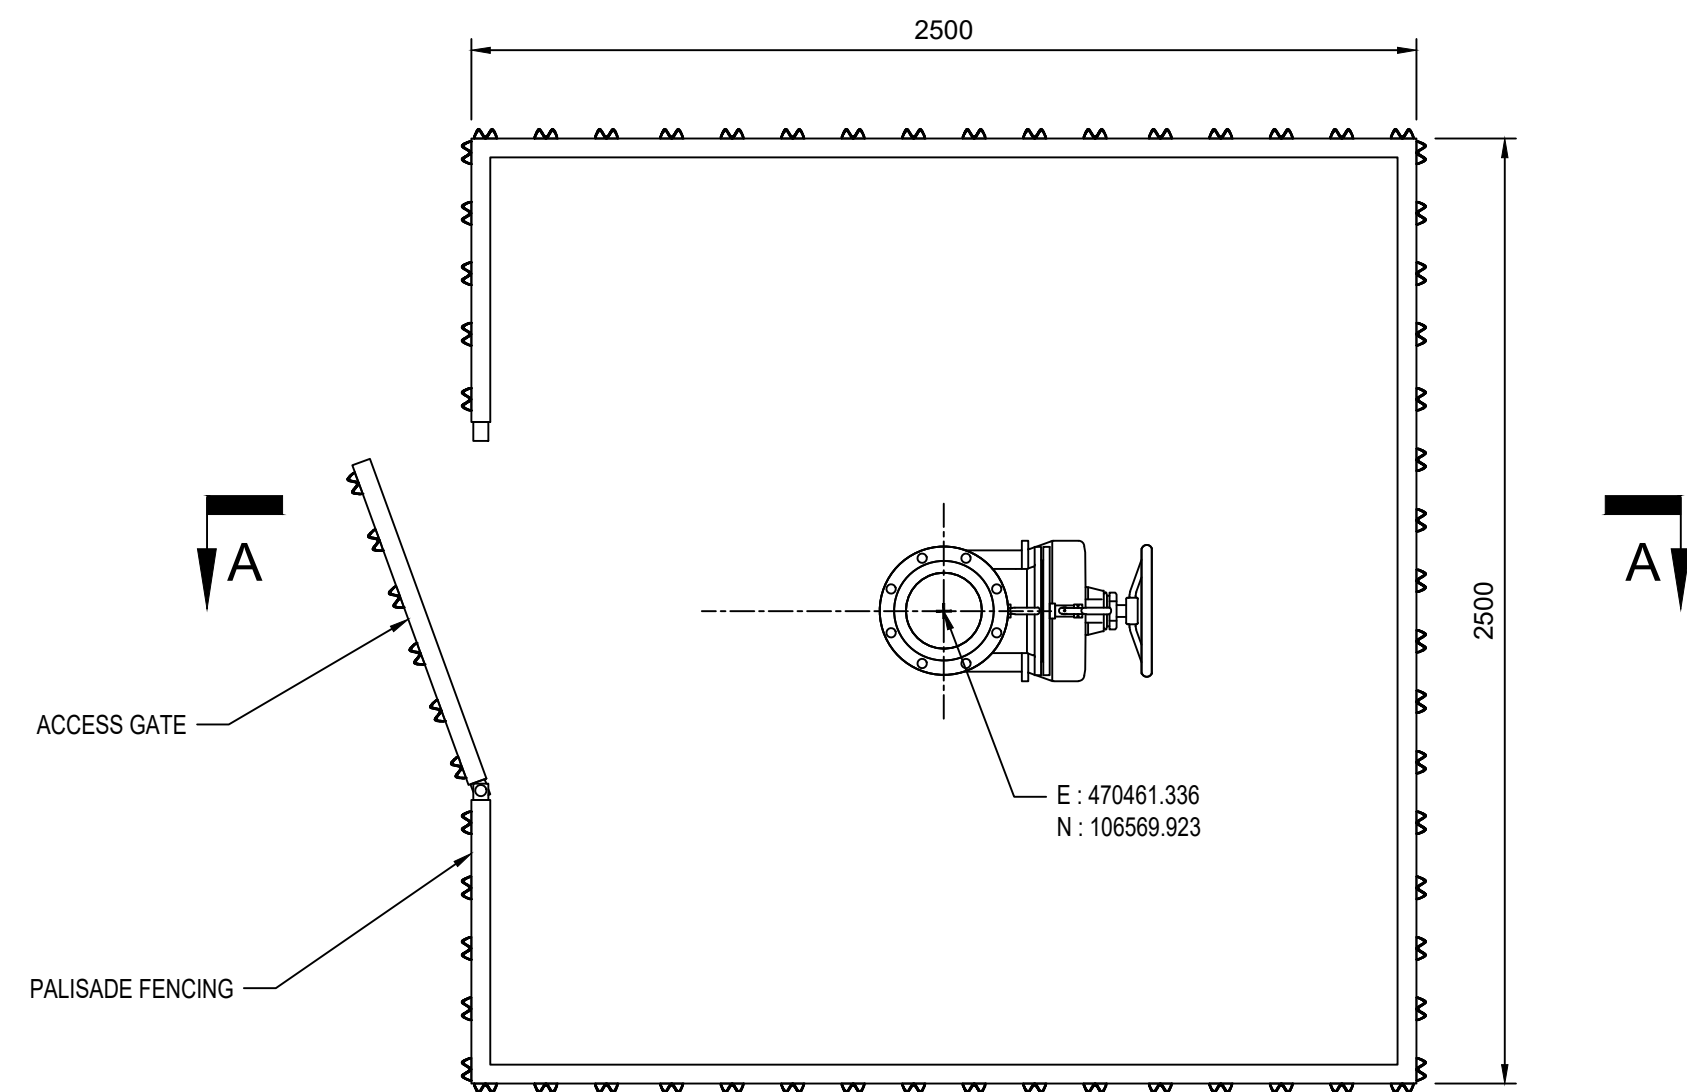


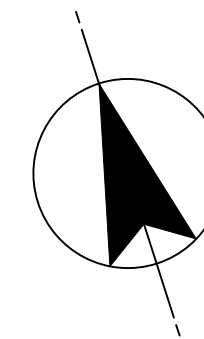

SECTION A-A
SCALE 1:20




NOTES

1. ALL DIMENSIONS IN MILLIMETRES AND ALL LEVELS IN METRES UNLESS SHOWN OTHERWISE.
2. LOCATION OF SOUTHERN WATER APPARATUS IS INDICATIVE ONLY AND BASED UPON SOUTHERN WATER RECORDS.
3. THE LOCATION OF OTHER STATUTORY UNDERTAKERS PLANT TO BE VERIFIED PRIOR TO THE COMMENCEMENT OF WORKS.
4. PURPOSE OF SCHEME - WATER FOR LIFE GROUND AND SITE INVESTIGATION WORKS.


REFERENCES

710166-SWS-XX-XX-DR-Z-03704	BH102 SITE LAYOUT AND HEADWORKS PLAN
710166-SWS-XX-XX-DR-Z-03705	BH102CONSTRUCTION DETAILS

LEGEND

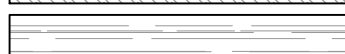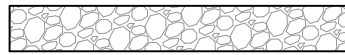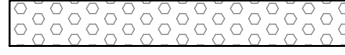	70mm INSTALL
	DIVER
	PLASTIC / HDPE PIPE
	CASINGS
	6" GEOBORE
	MADE GROUND / HEAD DEPOSITS
	READING FORMATION
	CHALK
	GROUT
	SAND
	GRAVEL
	BENTONITE PELLETS

SCALE 1 : 20

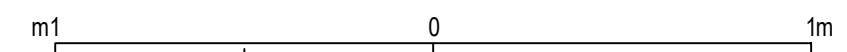

CURRENT VERSION INFORMATION

SECTION A - A AND FIGURE 9 UPDATED.

[illegible]

07/03/23	RB	HJ	JR	JR	C01	A4	Authorised & Accepted - Design
08/03/23	NS	HJ	LB	KW	C02	A4	Authorised & Accepted - Design
DATE	ORIG	CHKD	REVD	APPR	REV	STS	REASON FOR ISSUE

THIS DRAWING IS ISSUED BY SOUTHERN WATER SUBJECT TO THE CONDITIONS THAT IT IS
NOT COPIED EITHER IN WHOLE OR IN PART OR DISCLOSED TO THIRD PARTIES
UNLESS PRIOR WRITTEN AUTHORISATION IS GIVEN BY SOUTHERN WATER
PREVIOUS VERSIONS OF THIS DRAWING SHOULD BE STAMPED SUPERSEDED OR DESTROYED
DO NOT SCALE THIS DRAWING - IF IN DOUBT ASK



Southern House
Yeoman Road
Worthing
West Sussex
BN13 3NX
telephone (01903) 264444
fax (01903) 691435

PROJECT TITLE	HAMPSHIRE WATER TRANSFER AND WATER RECYCLING PROJECT
---------------	---

DRAWING TITLE	BH102 DECOMMISSIONING DETAIL
---------------	------------------------------

SITE UNIT MINEMONIC	SITE UNIT NO.	MASTER SIZE A1
PRN 710166	SCALE AS SHOWN	STATUS A4
S.W. DRAWING NO. 710166-SWS-XX-XX-DR-Z-03706		REVISION C02