
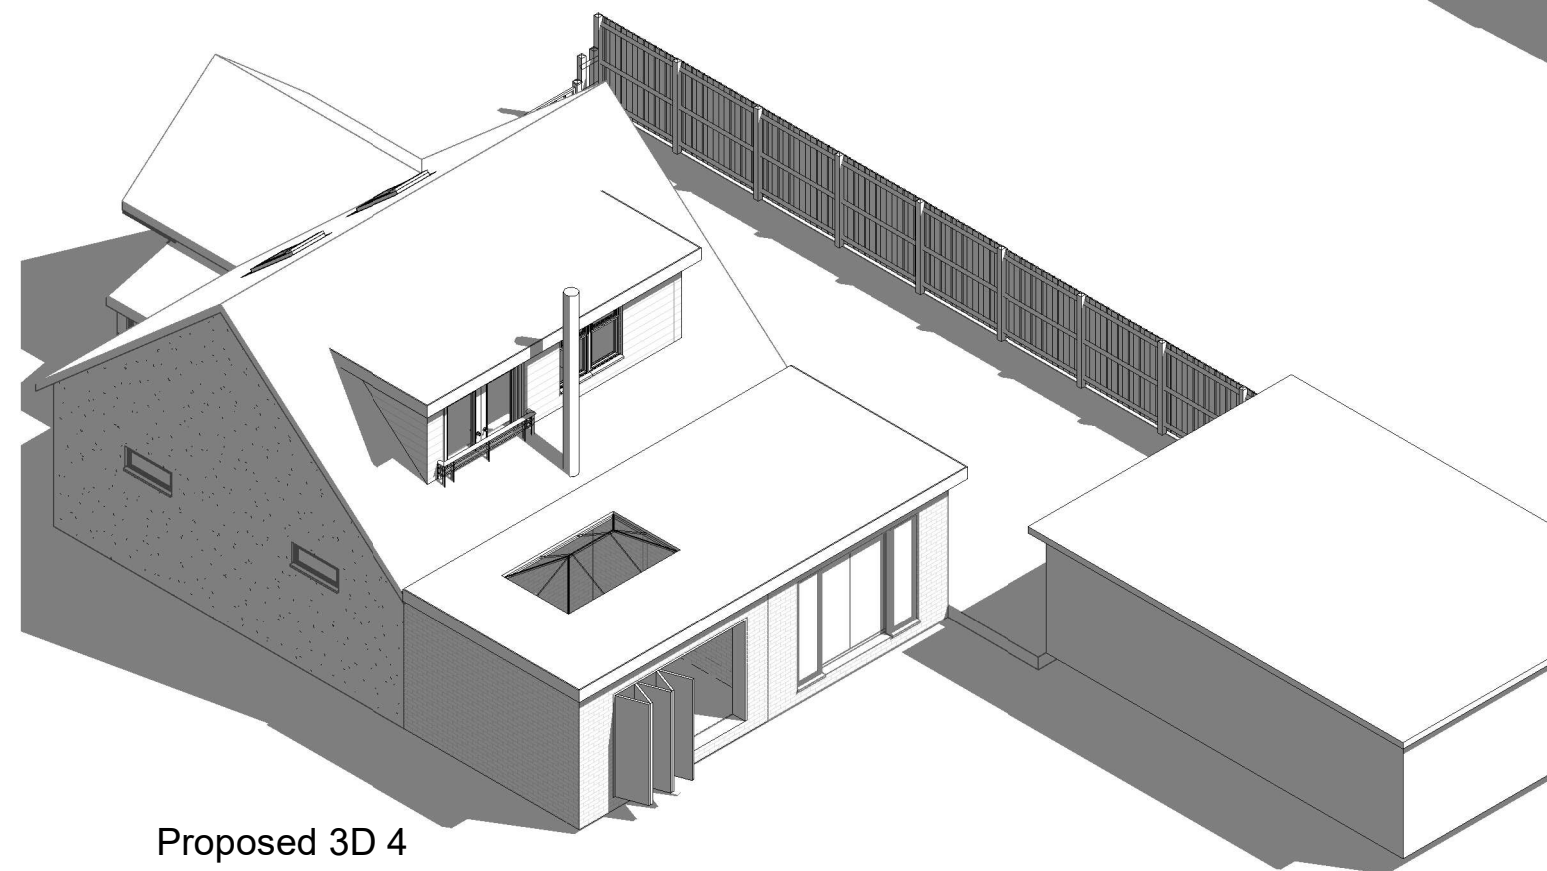


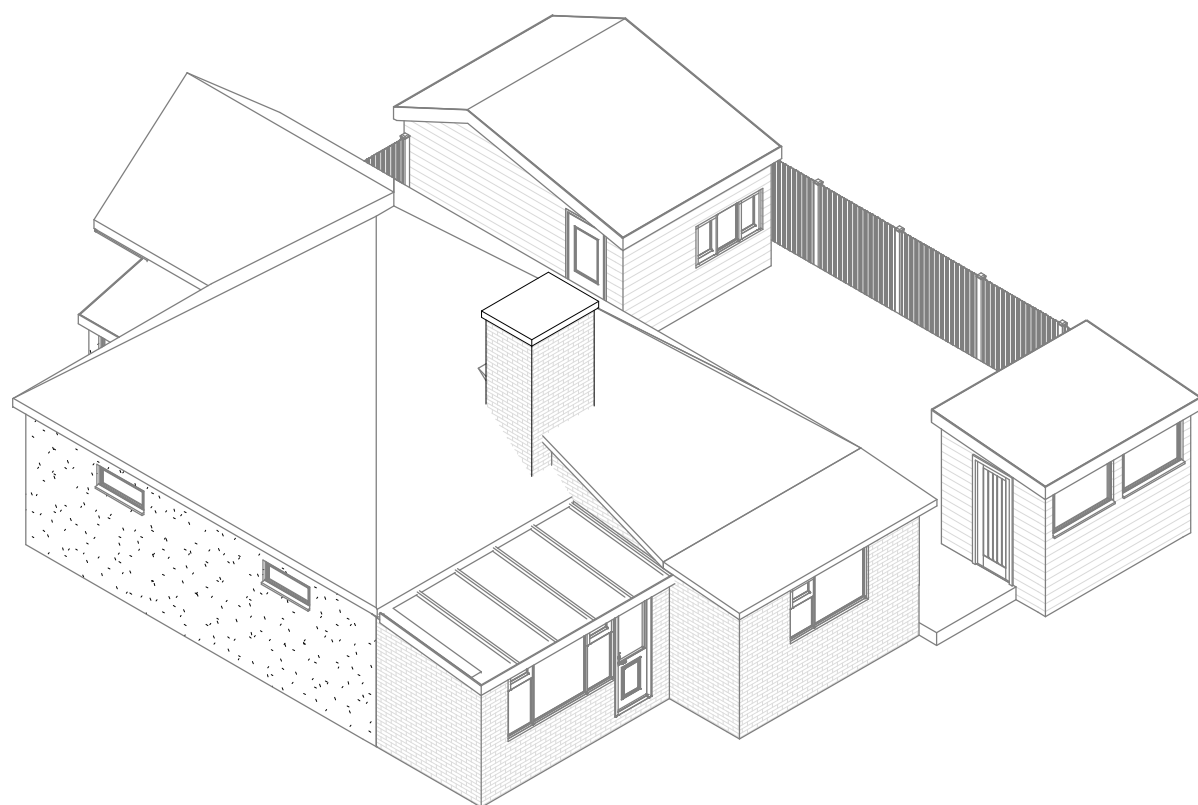

1:500		50
1:200		20
1:100		10
1:50		5

All measurement to be checked on site prior to any commenment

Parkers Design Limited - The Studio @ 90, PO9 2PR

www.pexd.co.uk - info@parkersdesign.com - 07776 008822

PROJECT	11 Kings Road Cowplain PO8 8UR	CLIENT Nutbrown			
		Date	Issue Date	Scale (@ A3)	
SHEET	3D 4	Drawn by	SW	DRAWING NUMBER P 7	REV
		Checked by	SR		