




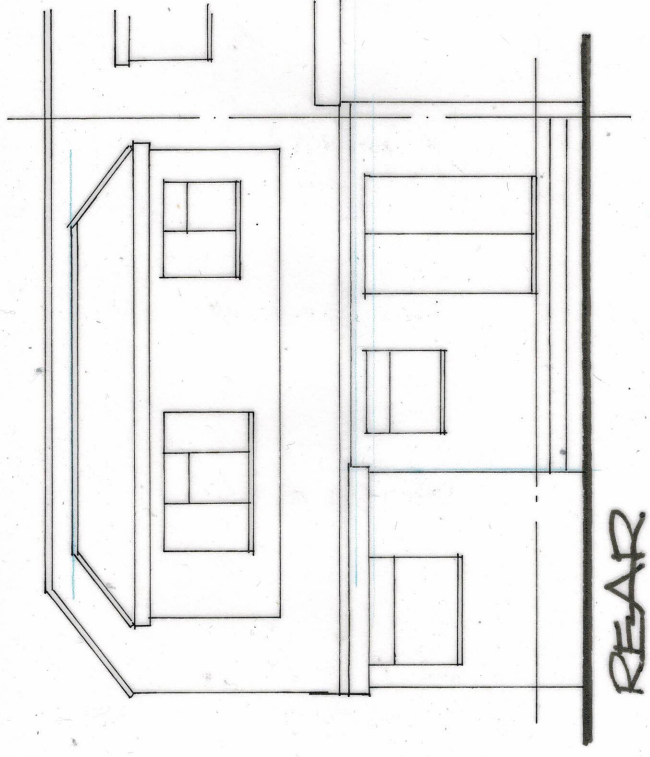

REAR

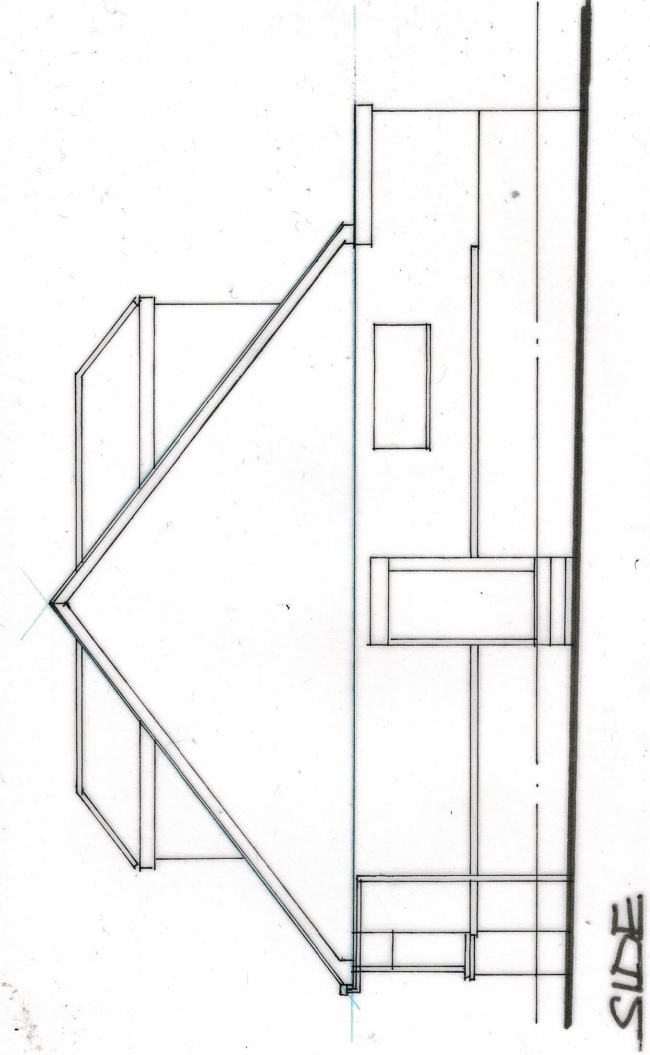

SIDE

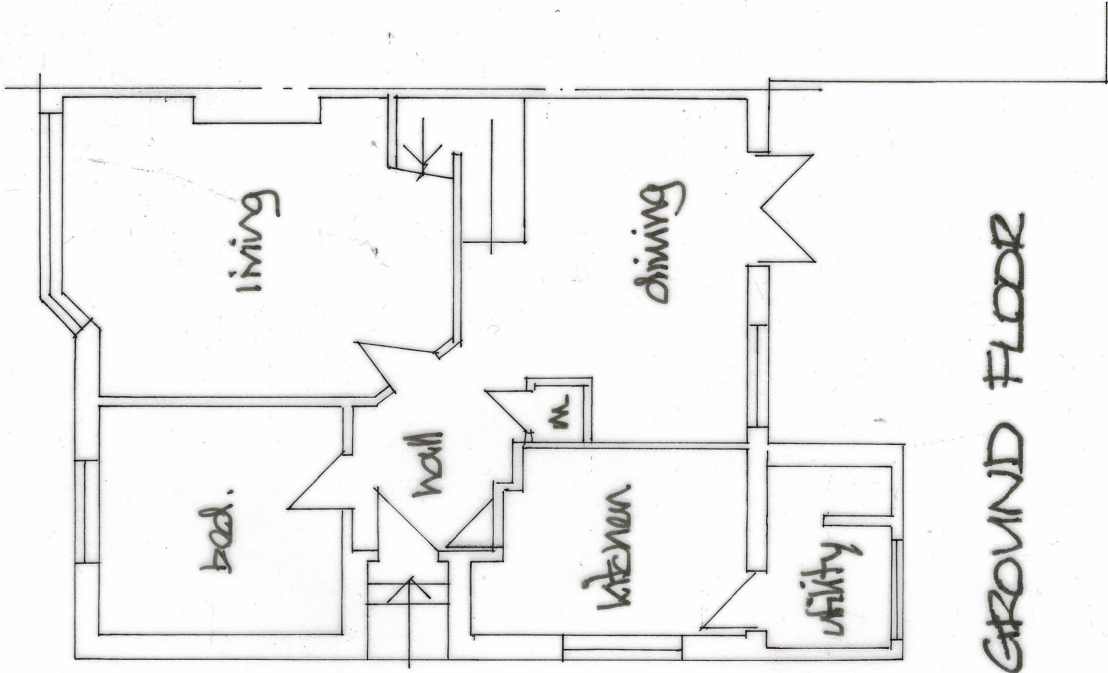

GROUND FLOOR

DEREK TREAGUS ASSOCIATES ARCHITECTURAL SERVICES Tel: 07956 624094 Email: derek.treagus@gmail.com					
Project		REAR EXTENSION AT 34 YEW TREE AVENUE, WATERLOOVILLE, HAMPSHIRE.			
Client		Mr & Mrs S Fletcher			
Subject		Planning Drawing Existing Details			
Date:		Aug 2024		Scale: 1: 100,	
Rev:				Drg. No. 24/399/01	
Copyright reserved. All dimensions are to be site confirmed and should not be scaled unless for Planning purposes. Verify all queries with the office.					