




NOTEAll dimensions to be checked on site prior to commencement of any work
DO NOT SCALE FROM THIS DRAWING
Notify C.A of any discrepancies before ordering materials.
© Crown Copyright and database right Ordnance Survey Licence number 100019671 (2015)

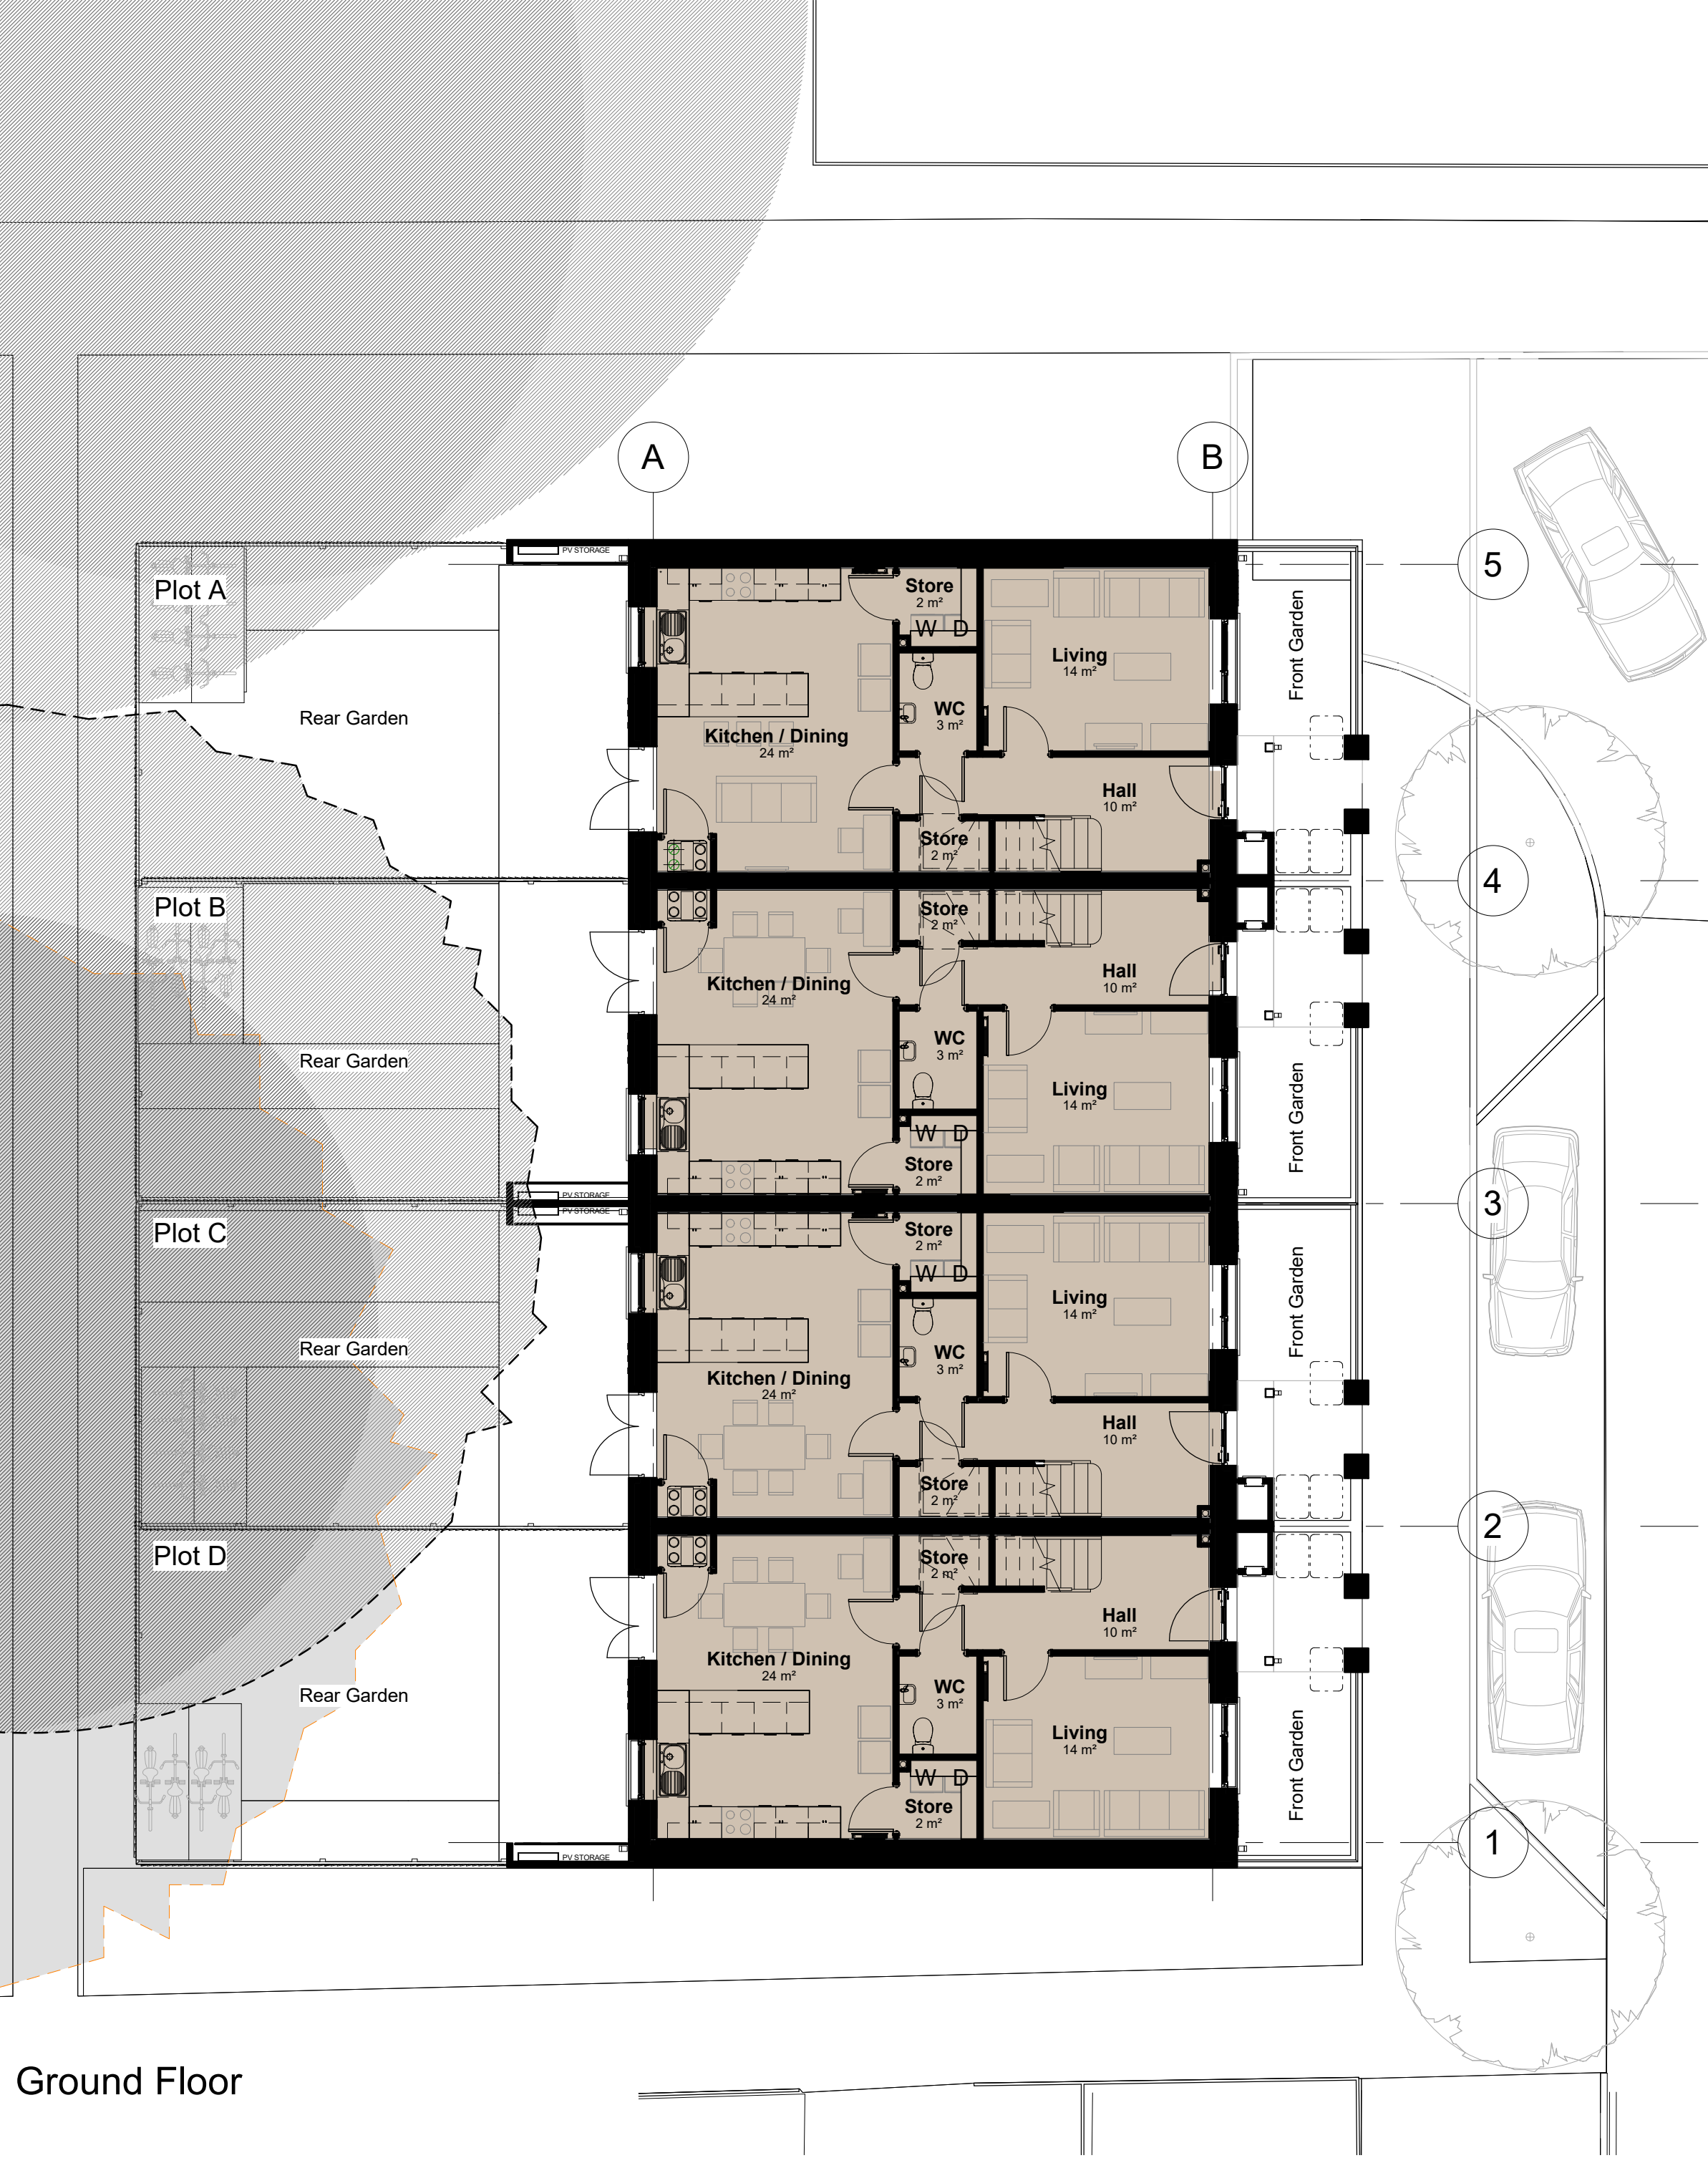

Ground Floor

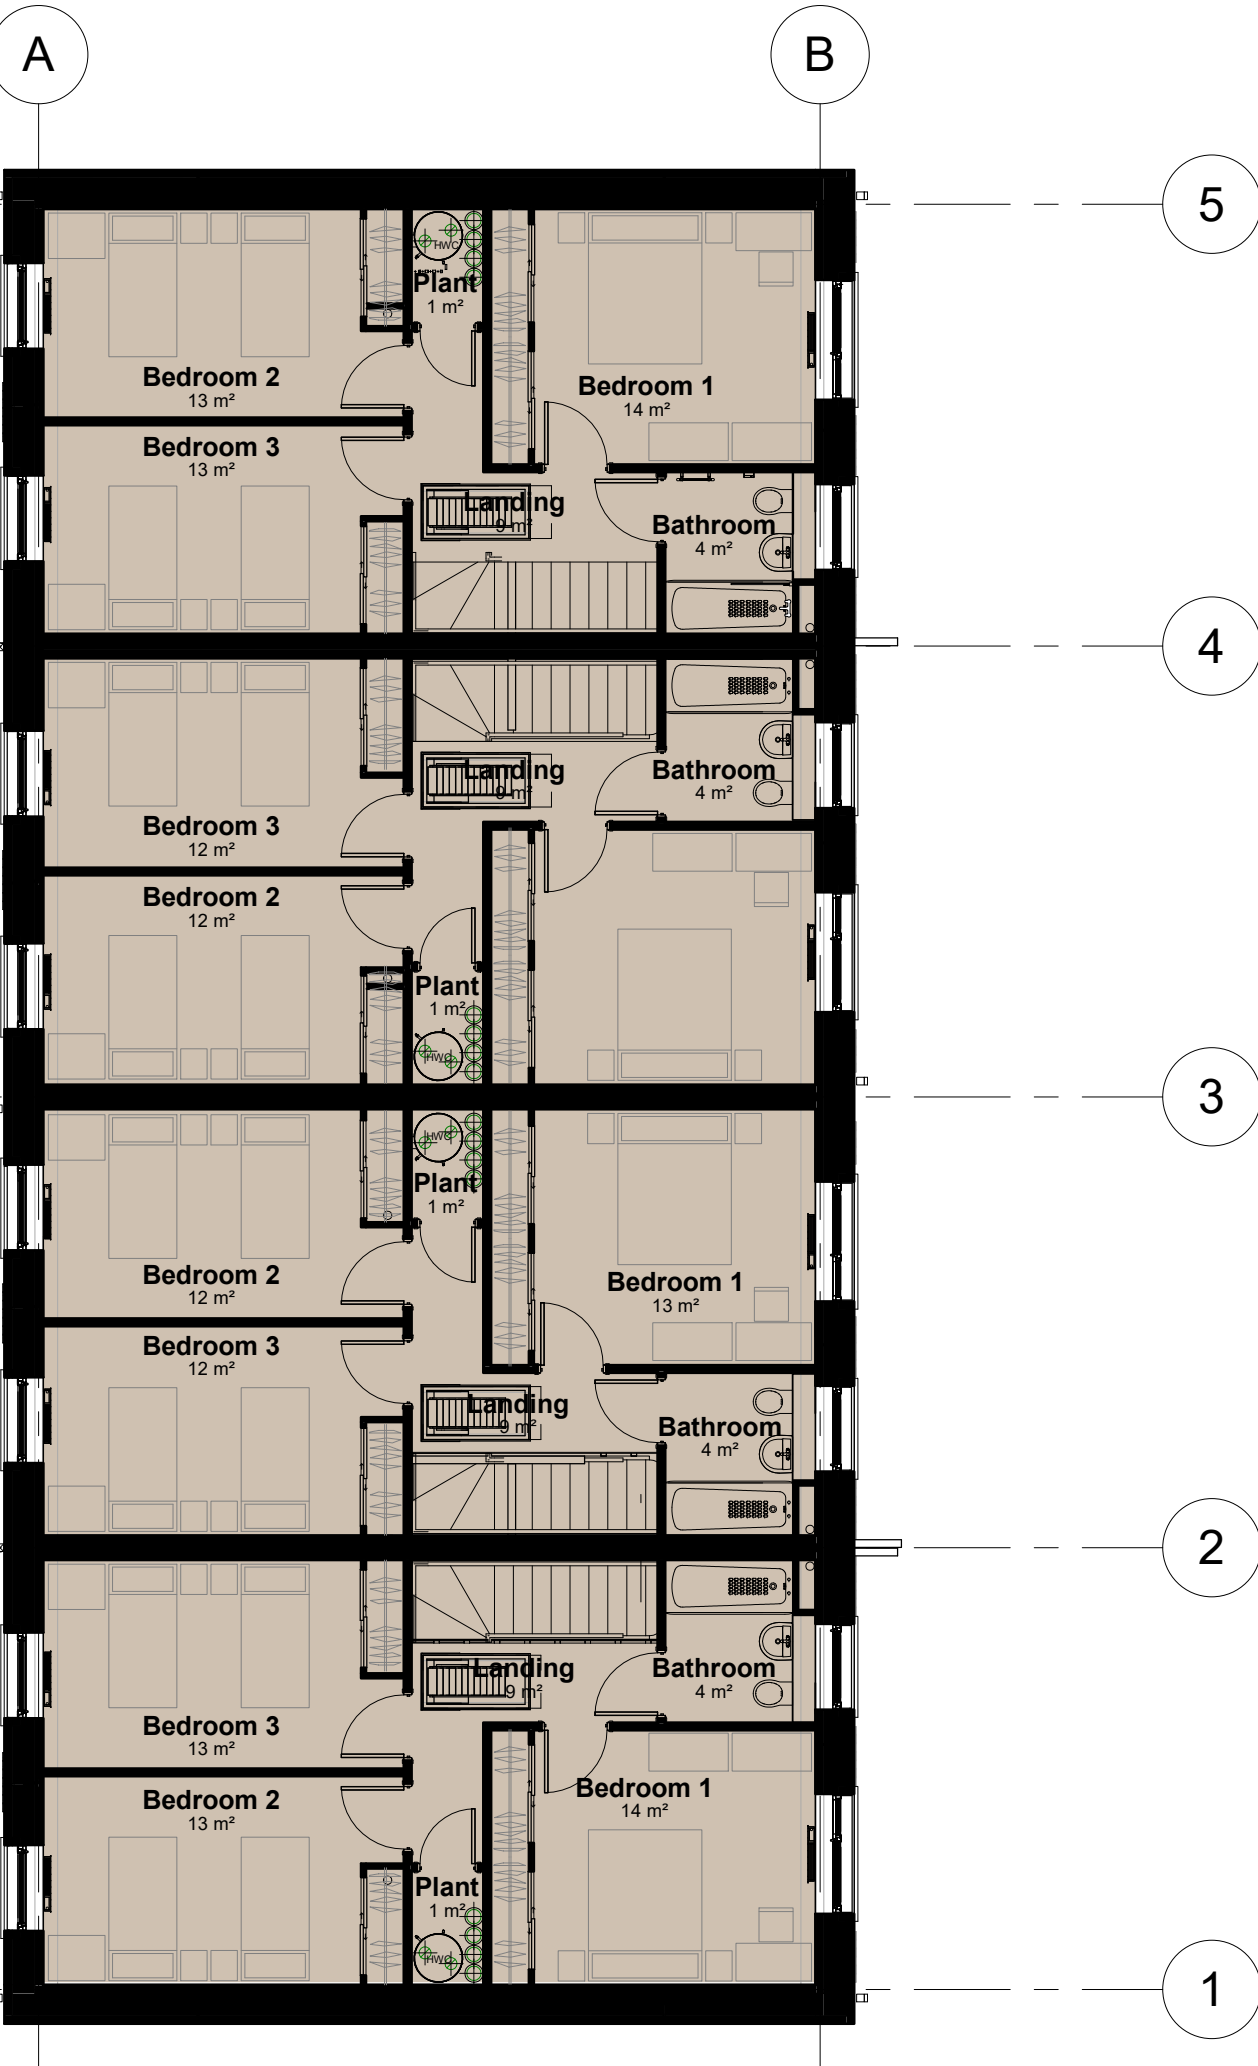

First Floor

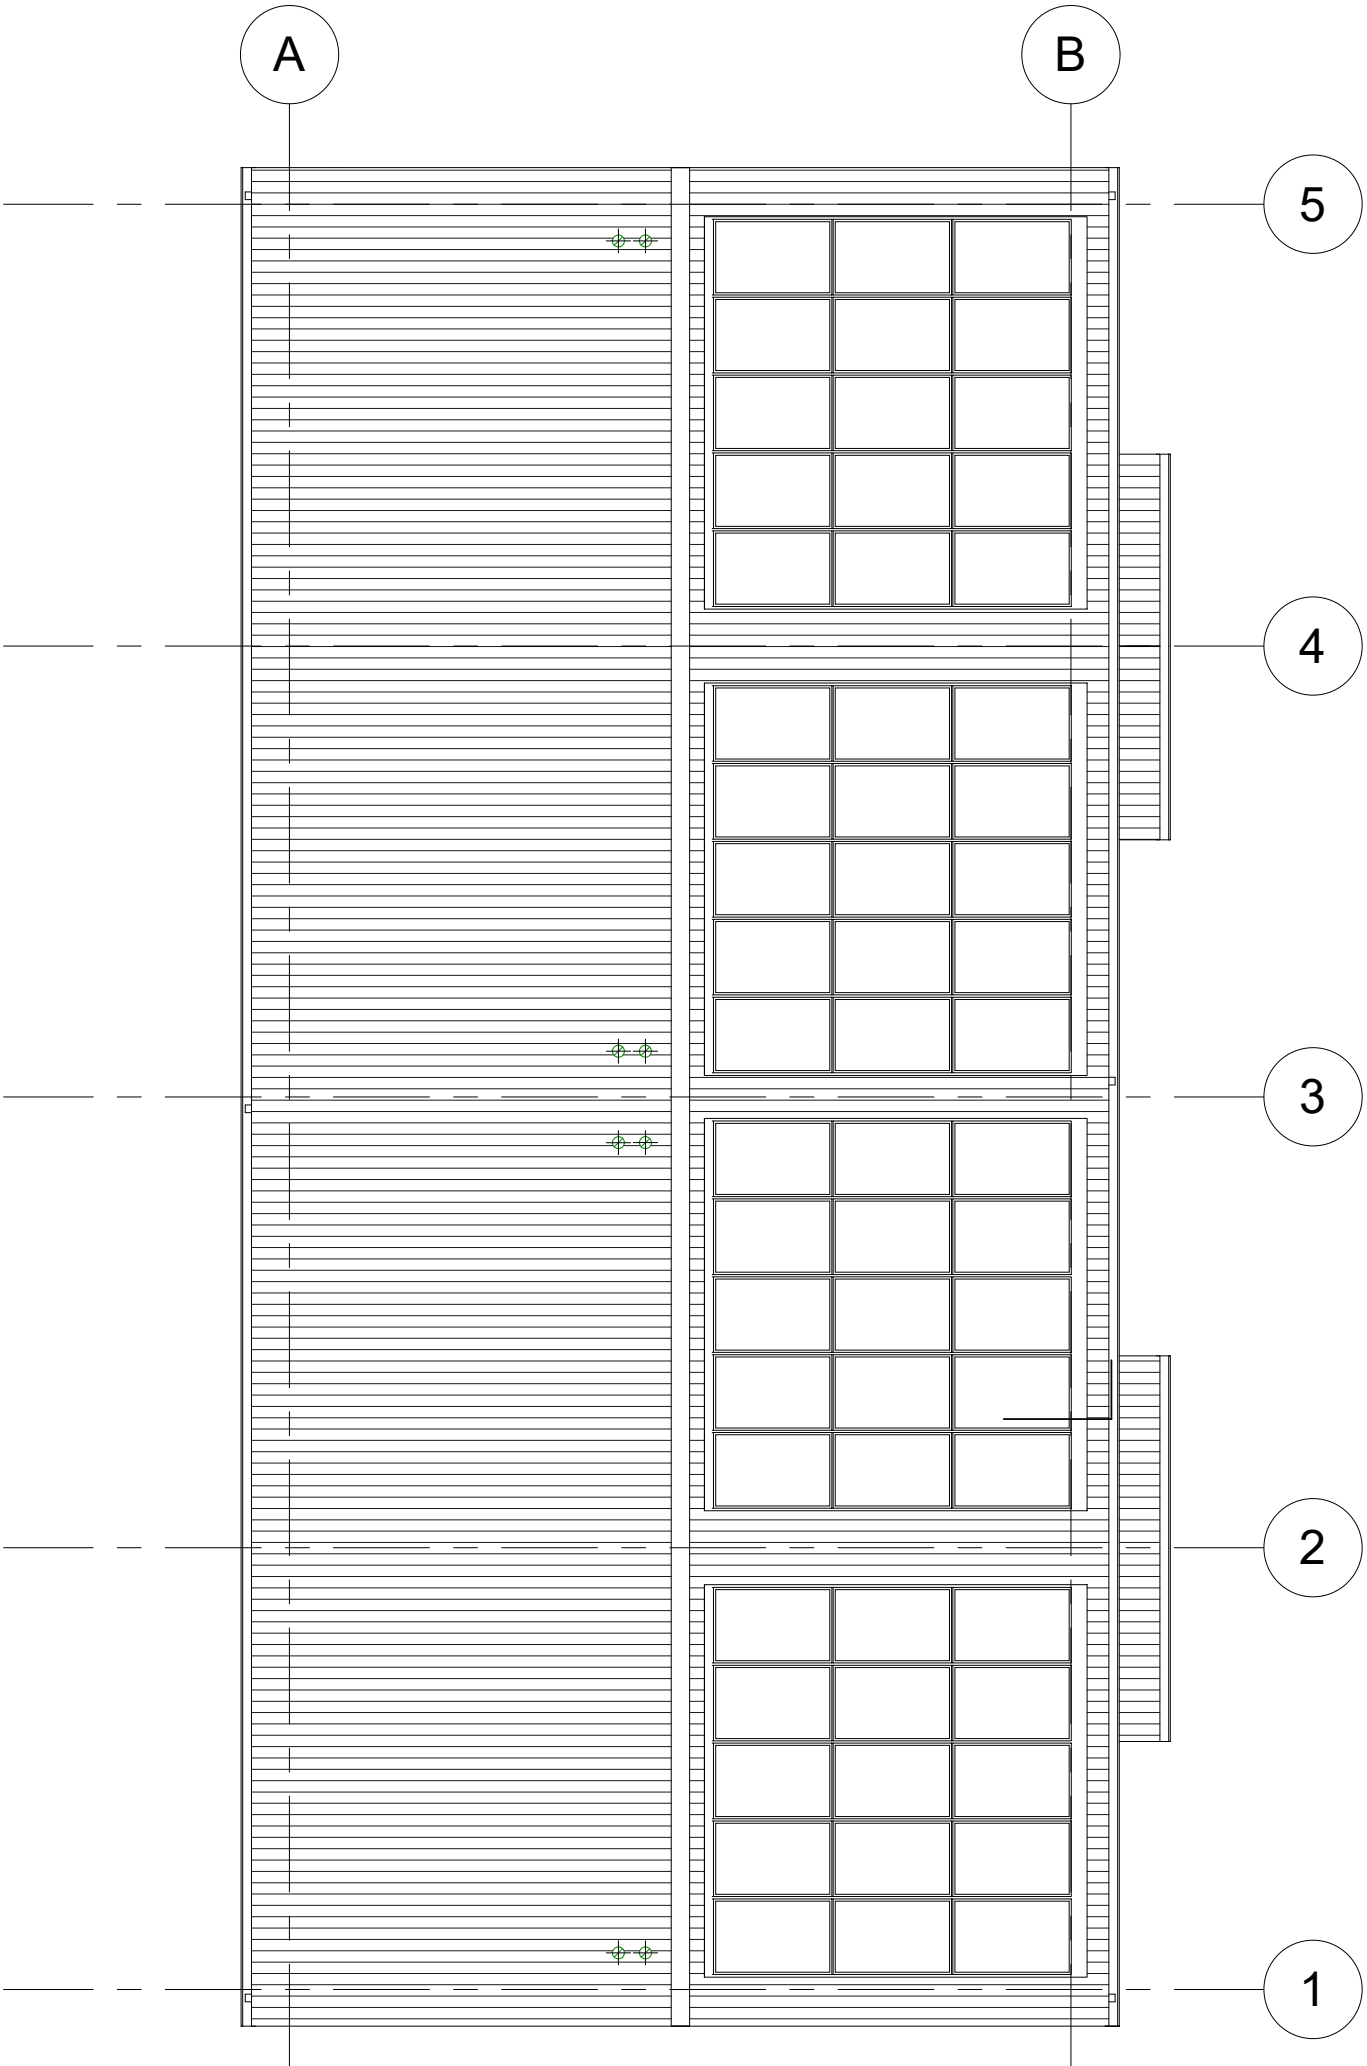

Roof

P5 08.03.23		PLANNING ISSUE	CG
Rev	Date	Revision Details (Amended By)	Approved By
Project Robin Gardens			
Drawing Title Plans as ProposedPlots A - D			
Date 01/05/22		Scale @ A1	1 : 100
Housing, Neighbourhood & Building Services Portsmouth City Council JAMES HILL Head of Service			
DEPARTMENTAL SECTION: Tel No: 023 92 841516 ARCHITECTS GROUP - Susan Whitehouse Dip.L.A. M.L.I. Design Group Head Fax No: 023 92 834738			
Design/ Survey By CG / JP		Drawn By CG / JP	Checked By CG
Drawing No 2679 / 1201 / P5			
SURVEY	DESIGN	WORKING DRAWING	
FEASIBILITY	TENDER	AS BUILT	
INFORMATION	CONTRACT	A.I.	