
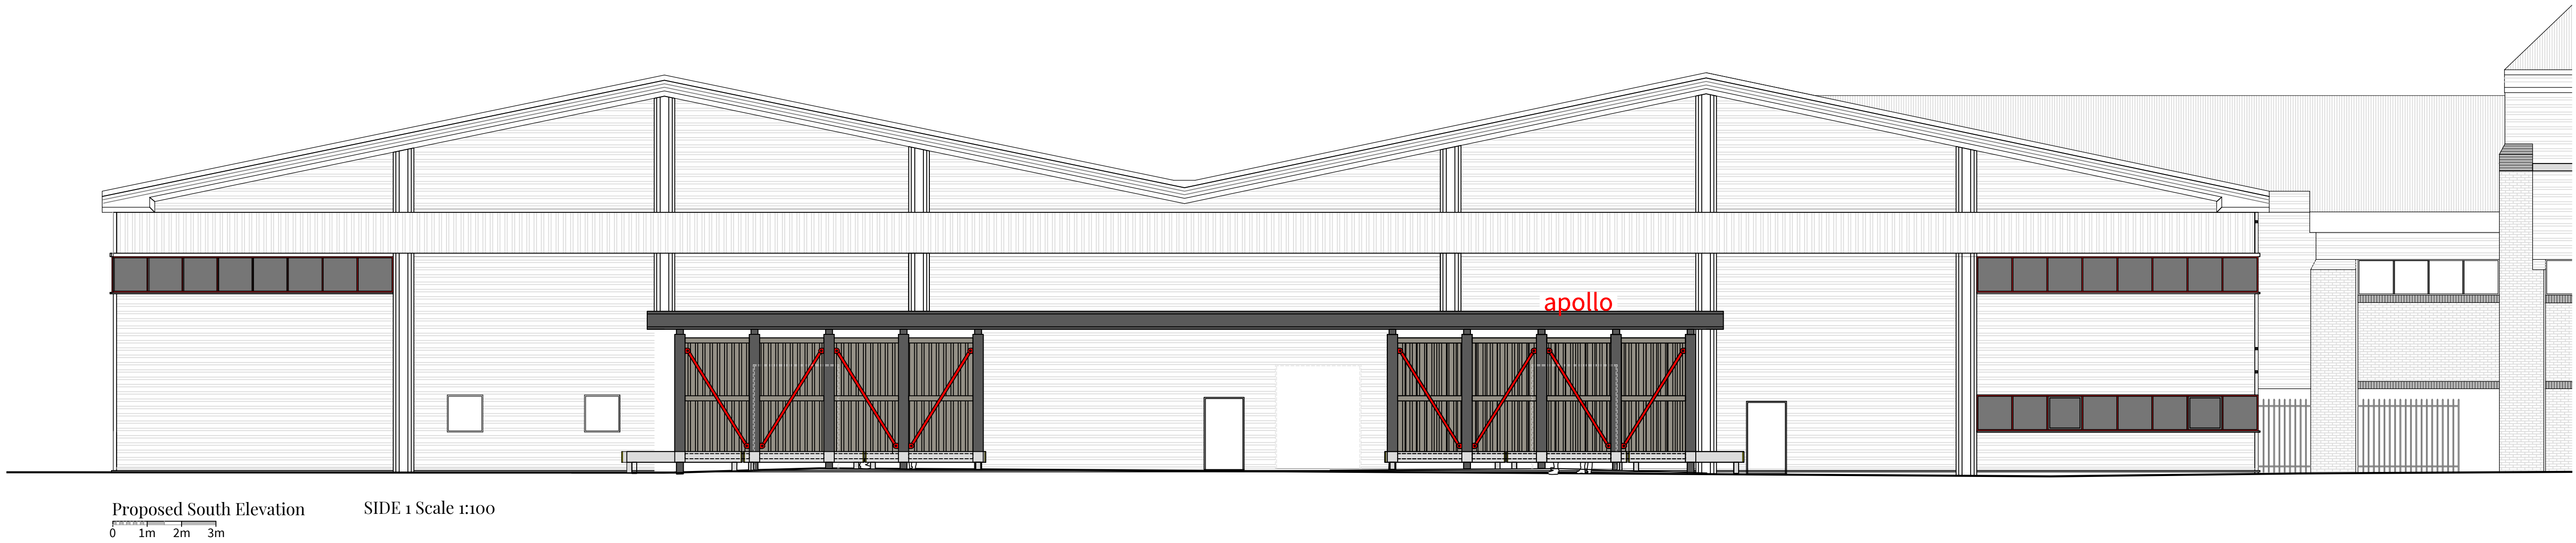


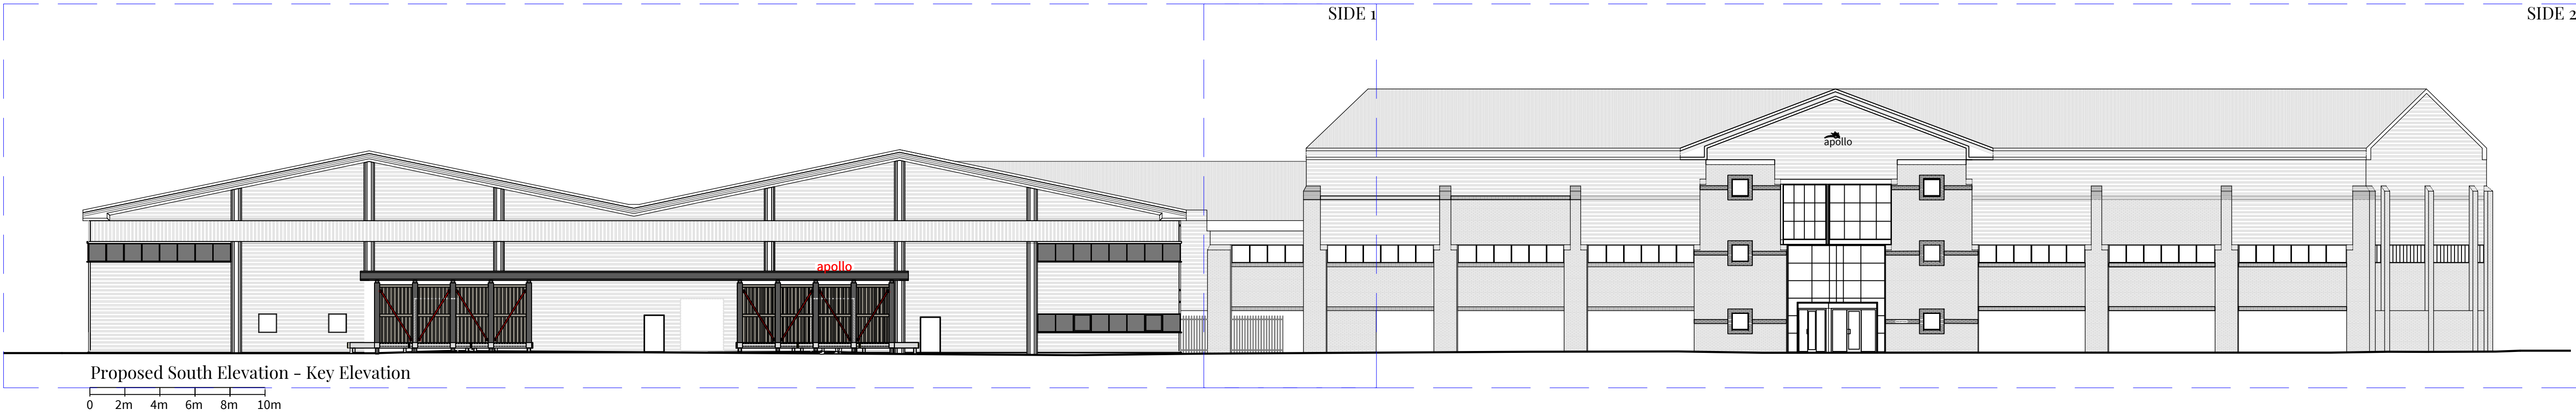

fingerprintstudios

Scale

1/200 @A1
1/100 @A1

Date Drawn Checked
September 19, 2024 BEV PBB

Project Address
Apollo Fire Detectors Ltd

Drawing Title
Proposed Elevations

Status
Planning

Job Number
2029

Drawing Number Revision
23 1