

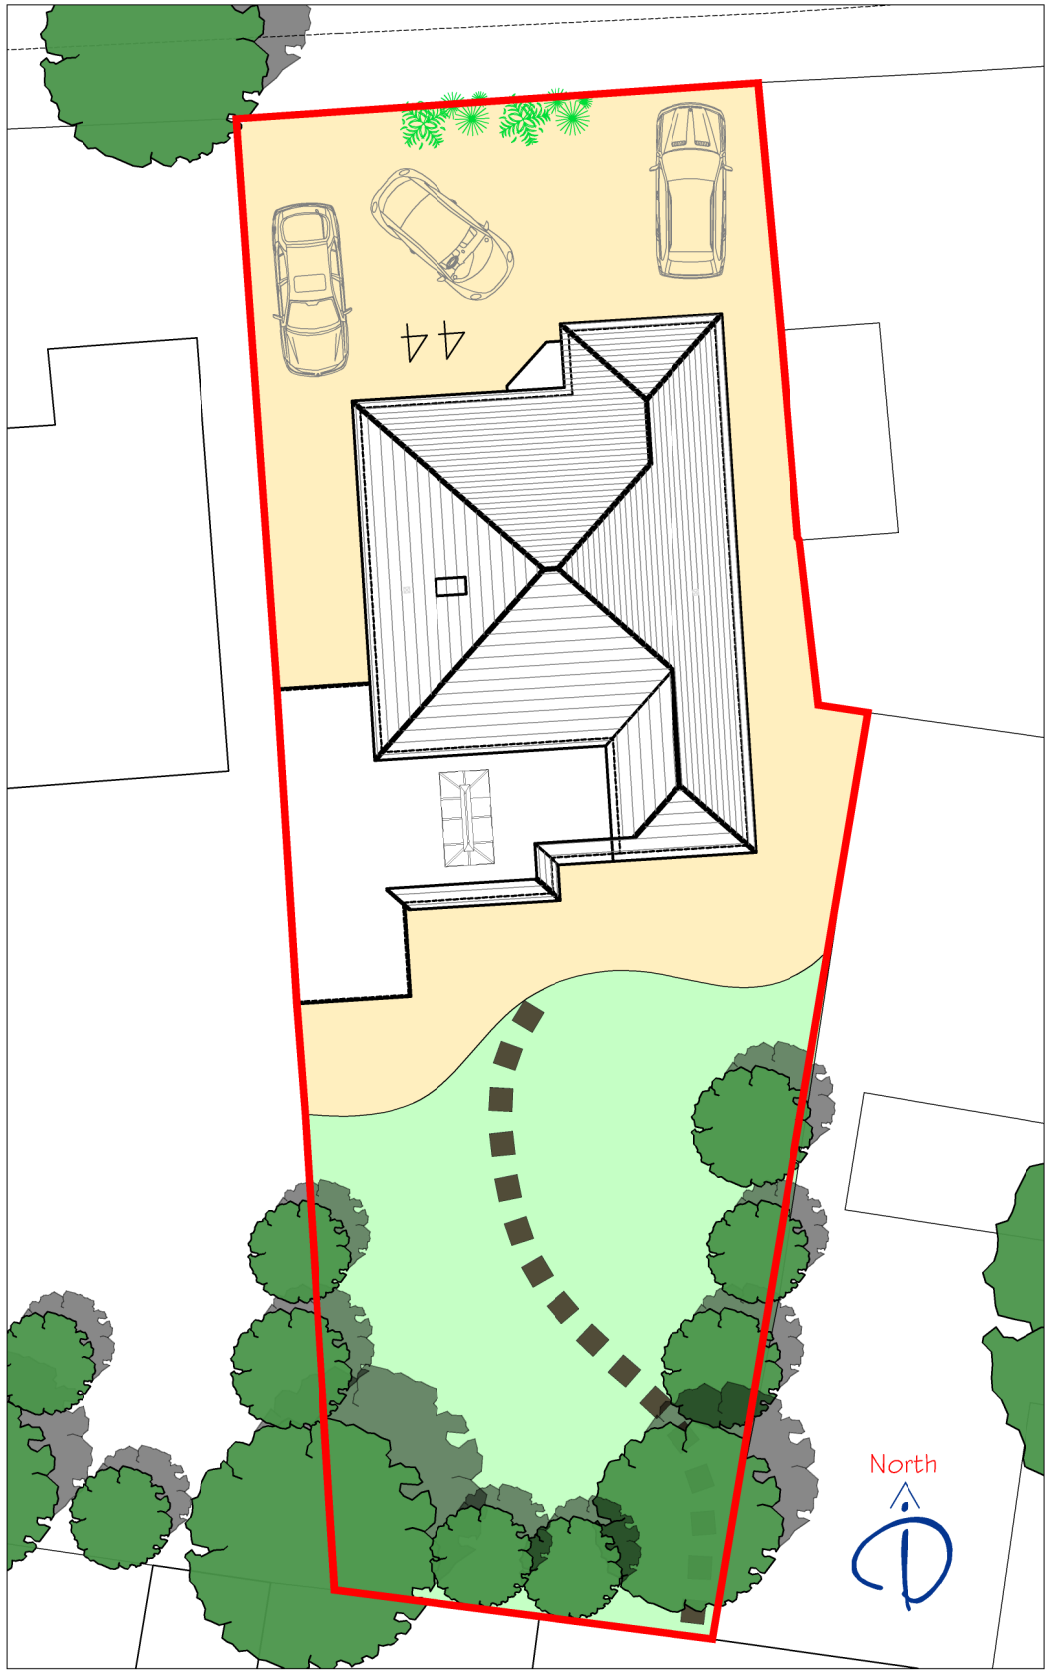



Existing Block Plan
Scale 1:200

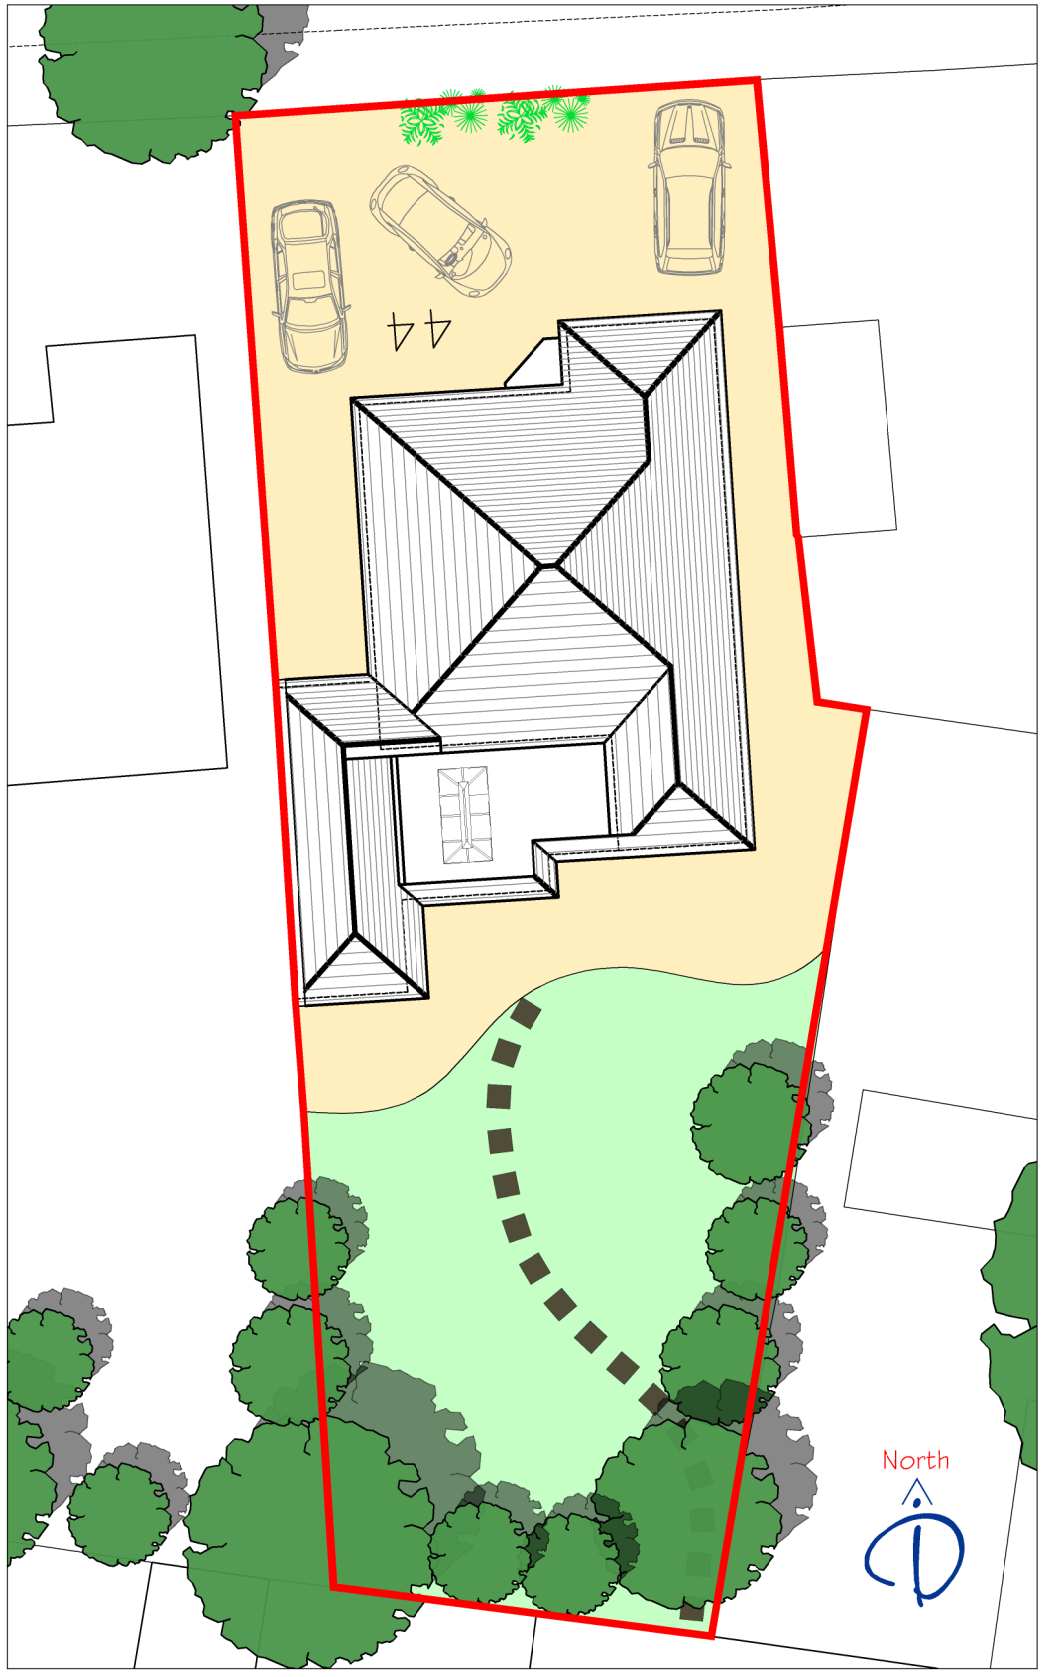


Proposed Block Plan
Scale 1:200

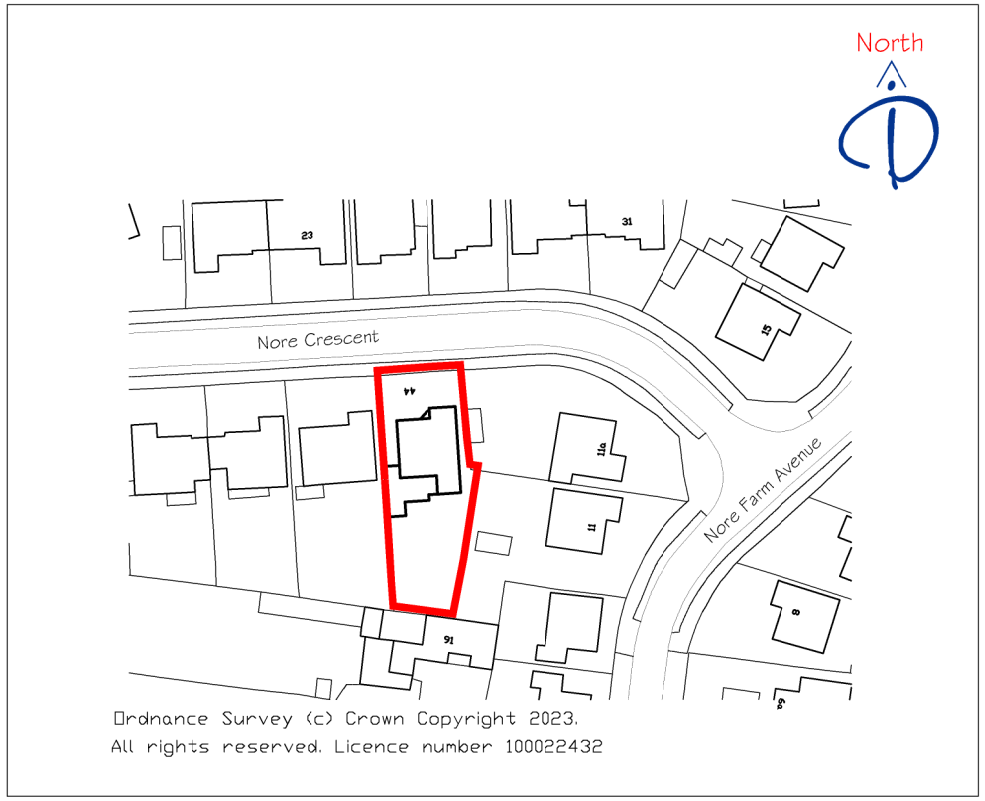

Existing Location Plan
Scale 1:1250

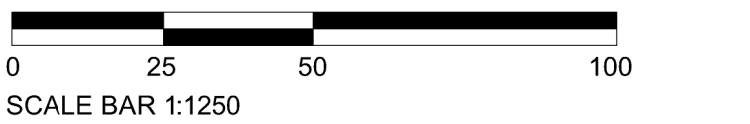

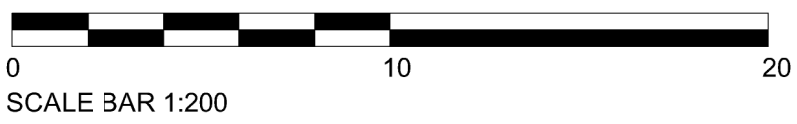

Rev	Description	Date	PM
B	Block plan updated with revised boundary design.	29.01.24	MD
A	Location plan updated. Parking provision shown.	11.12.23	MD

REVISIONS

CLIENT Mr & Mrs Blanchard

PROJECT Alterations to
44 Nore Crescent
Emsworth
Hampshire
PO10 7NB

TITLE Block and Location Plans

iDraw Ltd, 26 Southdown Road,
Horndean, Hampshire. PO8 0ET

Mob: 07810 518633 Tel: 02392 006 406
Email : idraw@live.co.uk Web: www.idrawarchitecture.co.uk

SKETCH

iDraw Limited
©Copyright Reserved 2023.

Scale : 1:1250,200@A3
Date : © OCT23

Drawn by : MD

Drawing No: 20.347.101

●	Ⓑ	C	D	E	F	G	H
J	K	L	M	N	P	Q	R
S	T	U	V	W	X	Y	Z