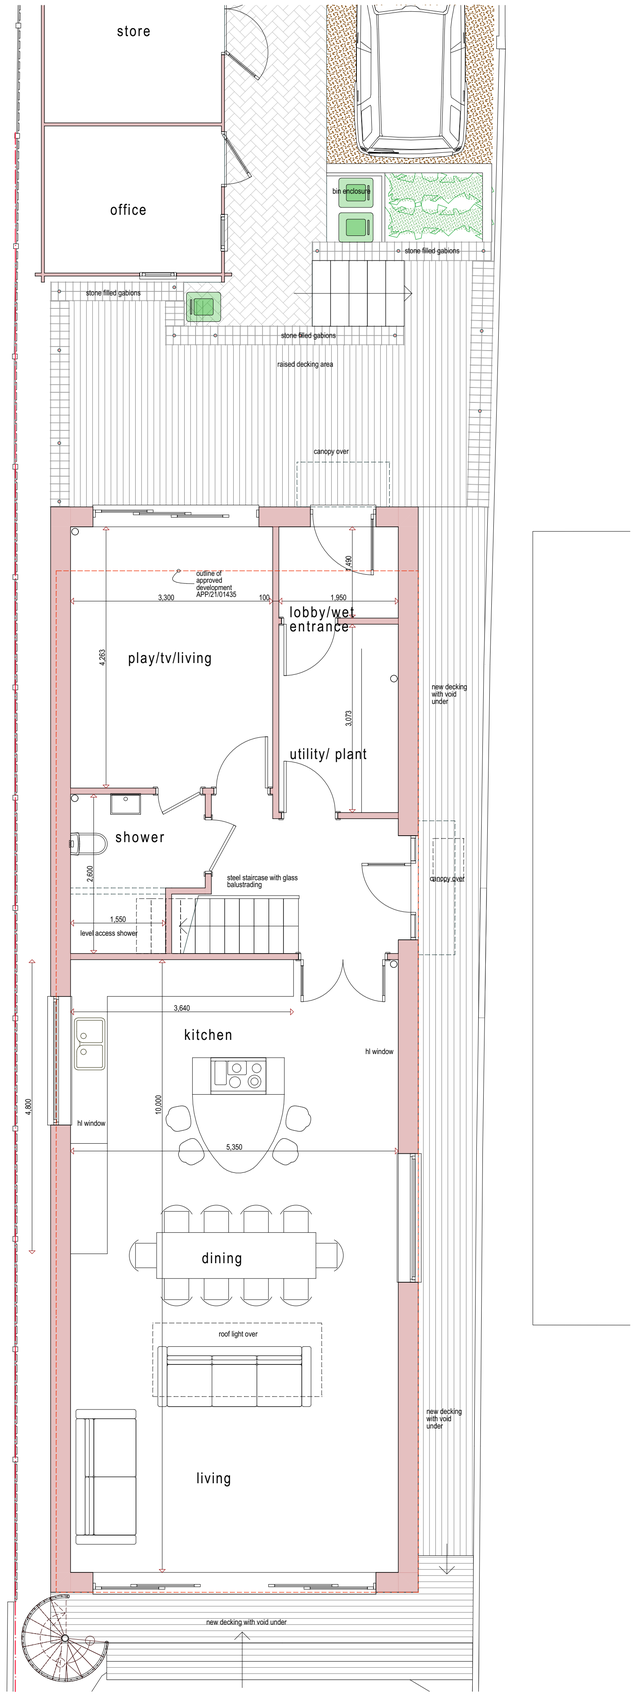

ground floor proposed

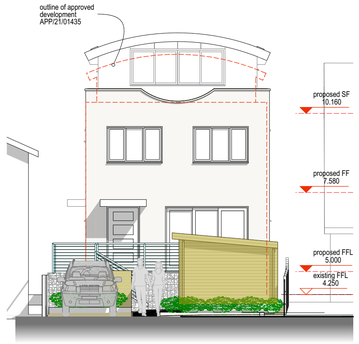

front north elevation

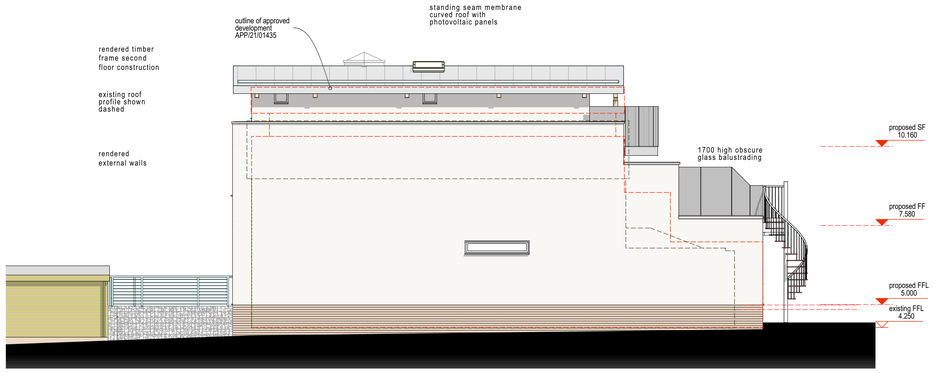

side west elevation

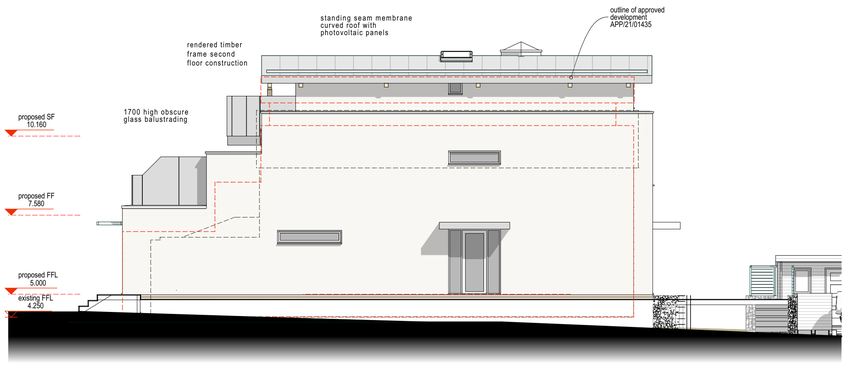

side east elevation

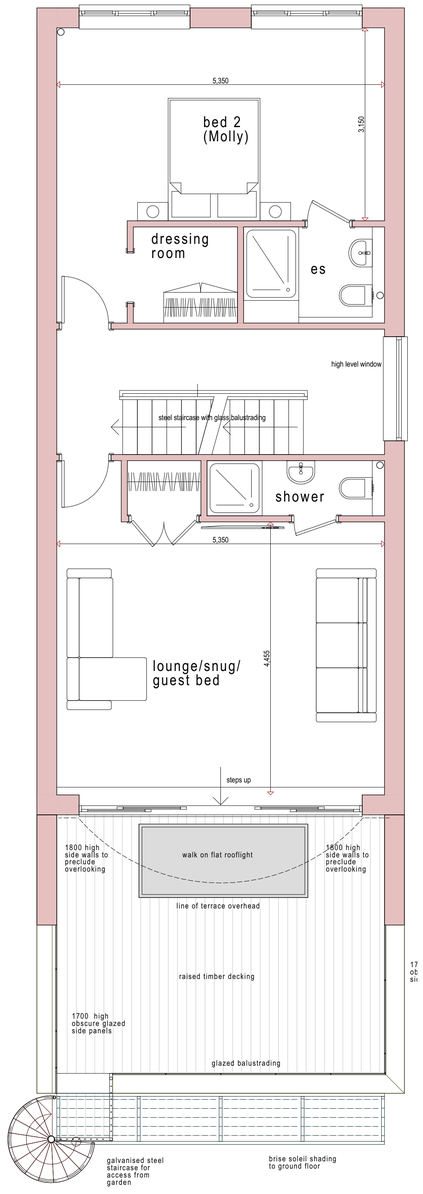

first floor proposed

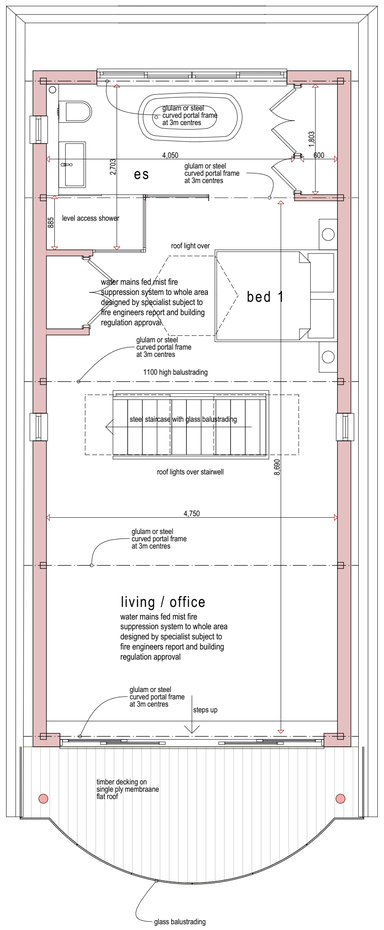

second floor proposed

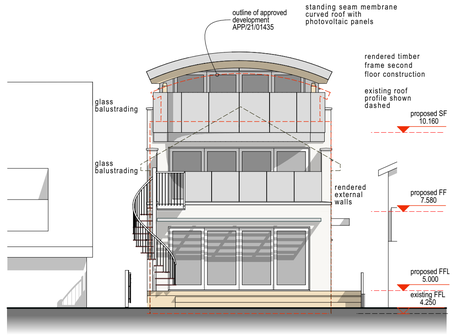

rear south elevation

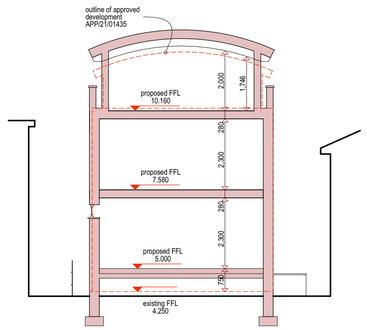

cross section

SCALE 1:100
0 3000 6000mm

N

SCALE 1:50
0 1500 3000mm

CLOUD9 DESIGN STUDIO
(M): 07792 379302 (E) rob.design.cc@gmail.com (W) cloud9designstudio.co.uk

Client: Ivan Snell & Sarah Lawson

Project: Proposed New Build
174 Southwood Road
Hayling Island
Hampshire PO11 9QL

Drawing Title: Plans Elevations & section as proposed

Drawing: CND8_SK05 Rev K
Date: May 2023 Scale: 1 : 50, 100 @ A1