

NOTES:


This drawing has been prepared for the purposes of Planning Application and is not to be used for any other purpose. Dimensions are indicative and should be referenced against measured surveys only.

This drawing is the property of LUNDI ARCHITECTS and must not be reproduced, in part or whole, or deviated from, without their permission.

PROPOSAL

Proposed building has comparable frontage to the existing street, but with subservient roof height.

Porch detail and window proportions take inspiration from the existing buildings in the area.

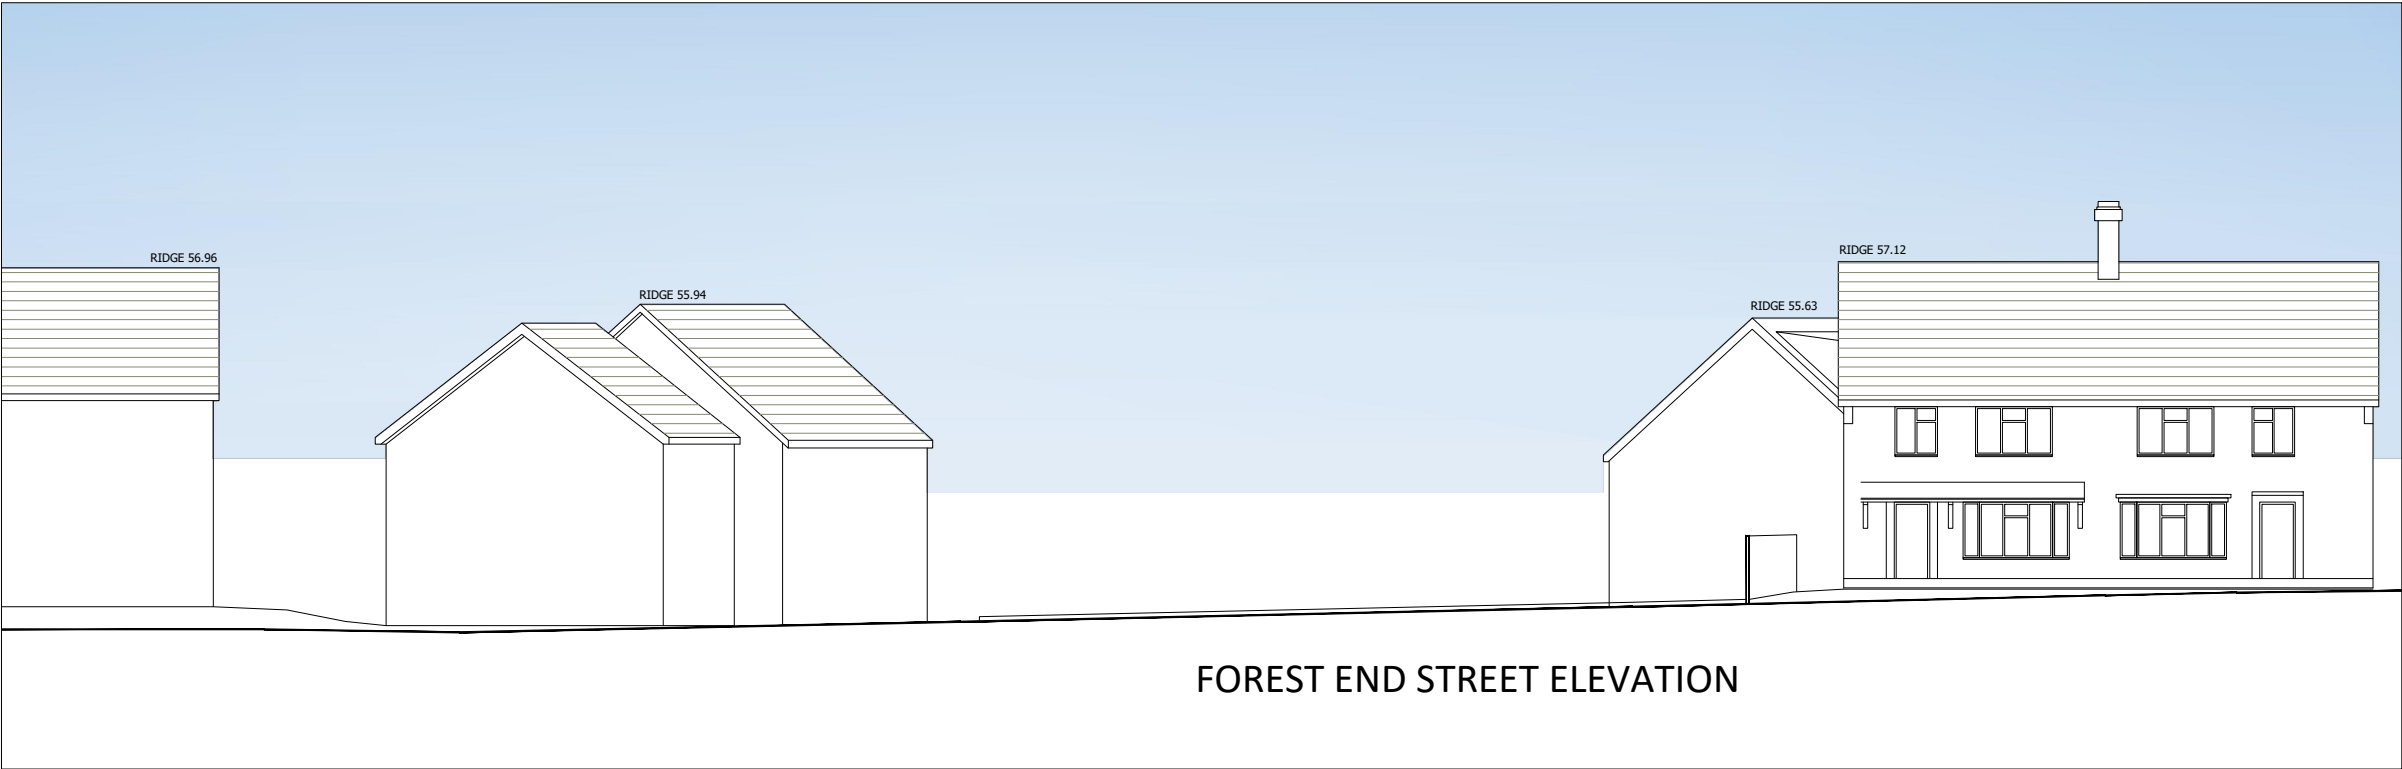

STREET VIEW AA AS EXISTING

AMENDMENTS		DATE
B	Elevations updated	28.11.23
A	General update	17.07.23

CLIENT
PETER ERNEST HOMES

PROJECT
**REDEVELOPMENT OF
31 FOREST END
WATERLOOVILLE**

DRAWING TITLE
**STREET ELEVATION AA
EXISTING AND PROPOSED**

DATE
MAY 2023


SCALE
1:200 @ A3

DRAWING No. LA2268 012	REVISION B
----------------------------------	---------------

**LUNDI
ARCHITECTS**



STREET VIEW AA AS PROPOSED

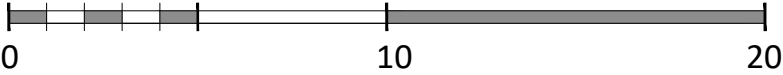

Lundi Architects Ltd
THE STUDIO
12A FIVE HEADS ROAD
HORDEAN
HANTS, PO8 9NW
www.lundi-architects.co.uk
studio@lundi-architects.co.uk