

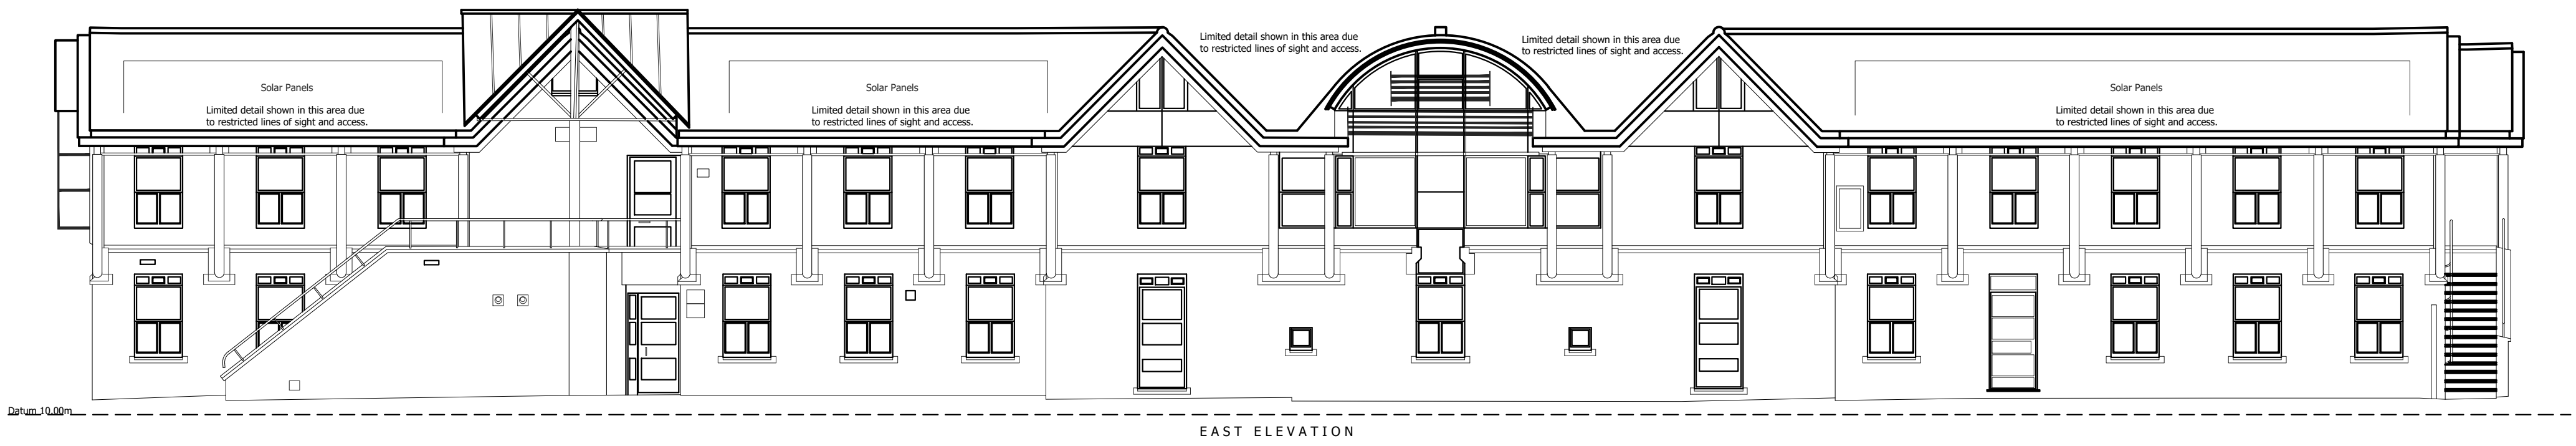


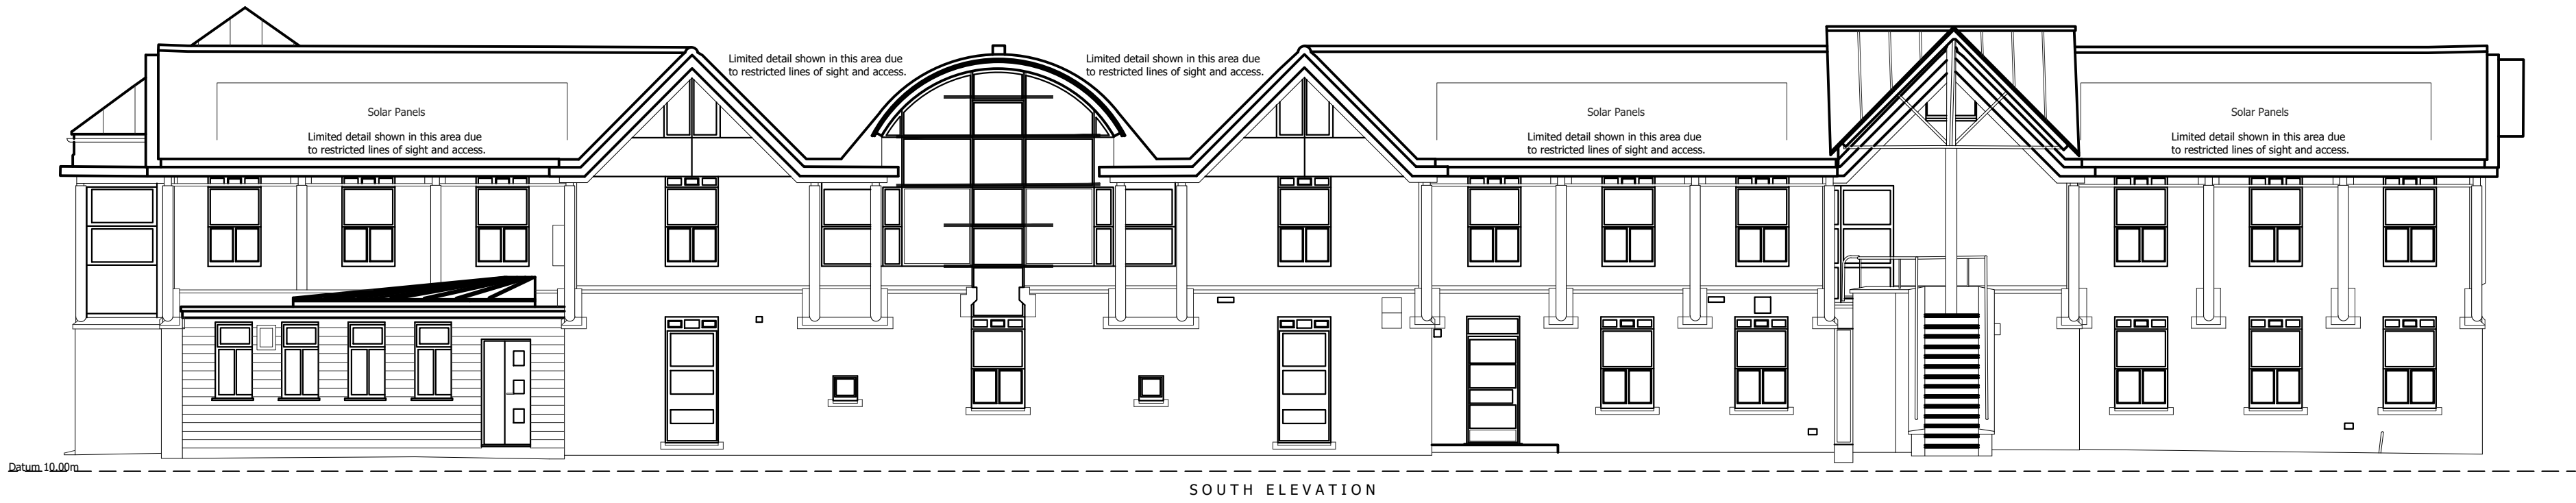

Client Approval						
X	A - Approved					
X	B - Approved with comments					
X	C - Do not use					
Rev.	Revision Note/Purpose of Issue	Drw By	Date	Chk By	Date	
A	Issued for Comments (FIRST ISSUE)	MW	12.09.23	HJG	12.09.23	
B	Issued for PLANNING	MW	28.09.23	HJG	28.09.23	

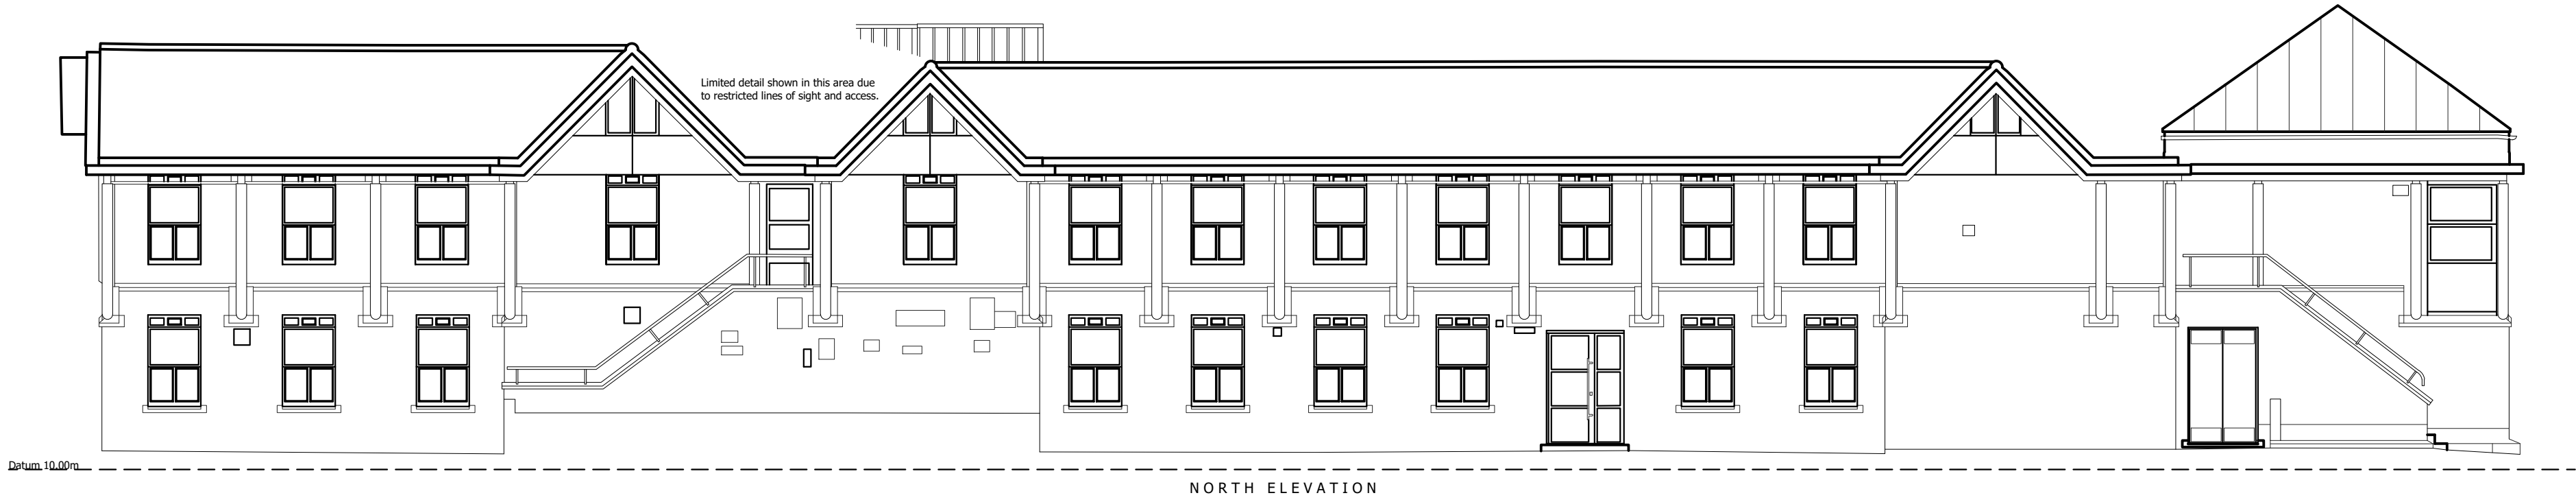

Client	OUTCOMES FIRST GROUP					
Job title	McCormack House School 56a East Street, Havant					
Drawing title	Elevations Existing					
Drawn	Date	Checked	Date	Scale at A1		
MW	Sept. 23	HJG	Sept. 23	1:100		
Job No.	Pro.	Org.	Zone	Level	Type	Rev.
23-086	MCH	MHA	ZZ	XX	DR A	B
Purpose of issue						

PRELIMINARY