
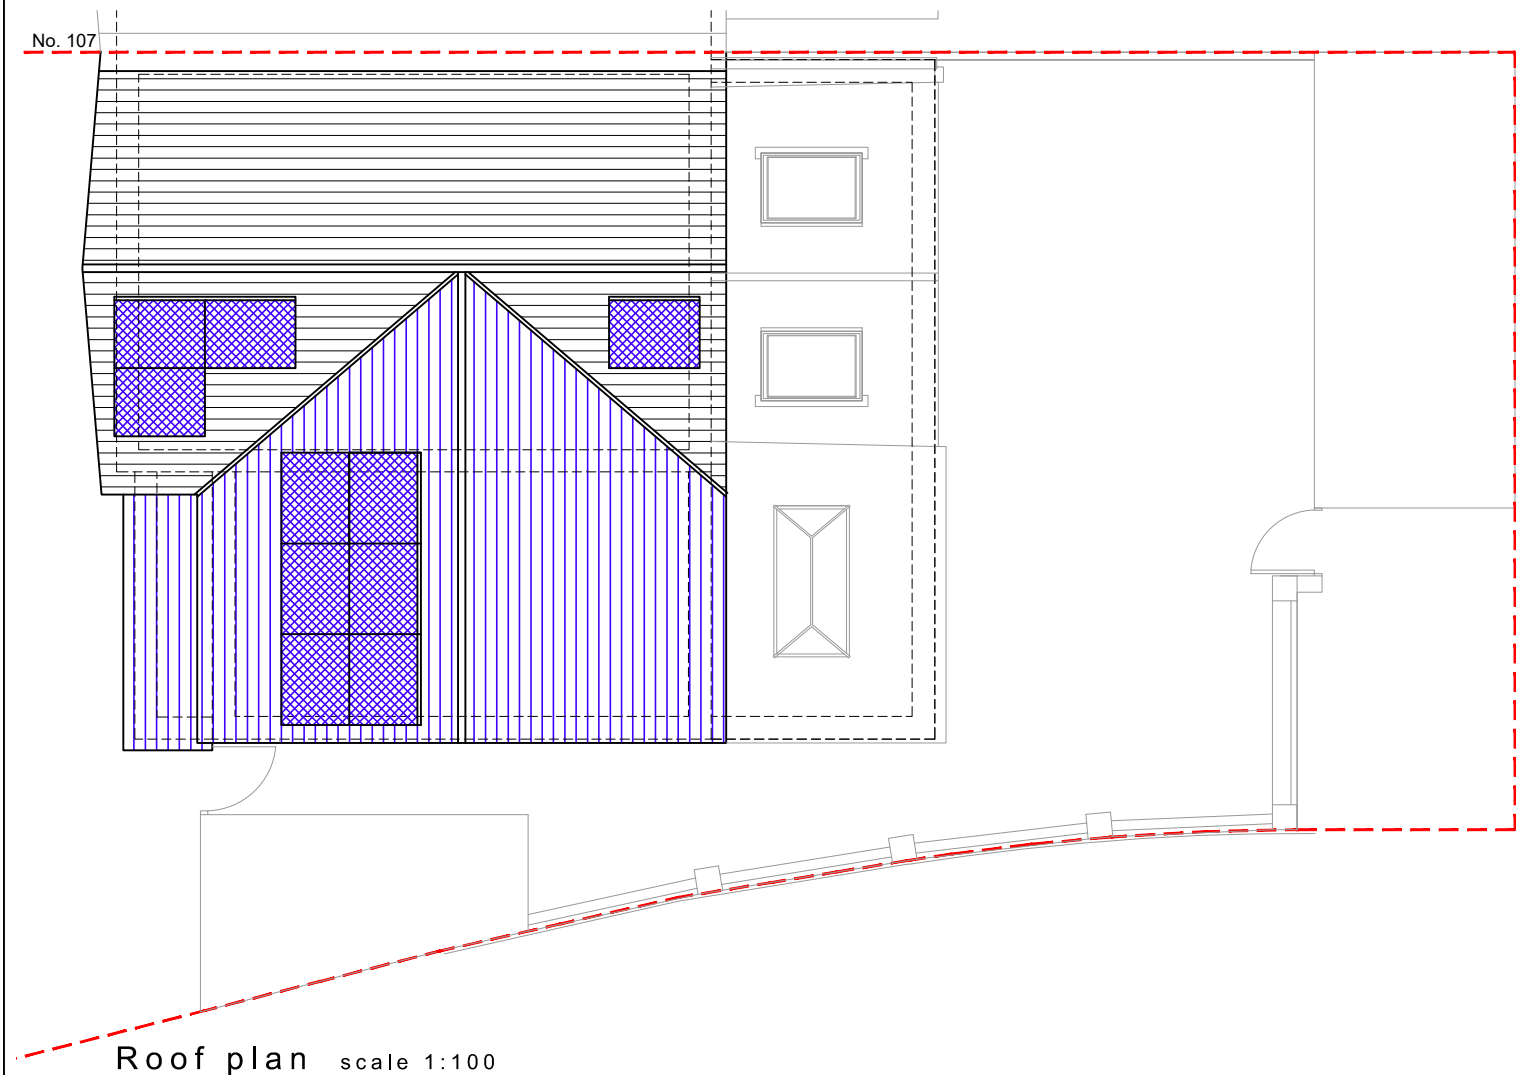
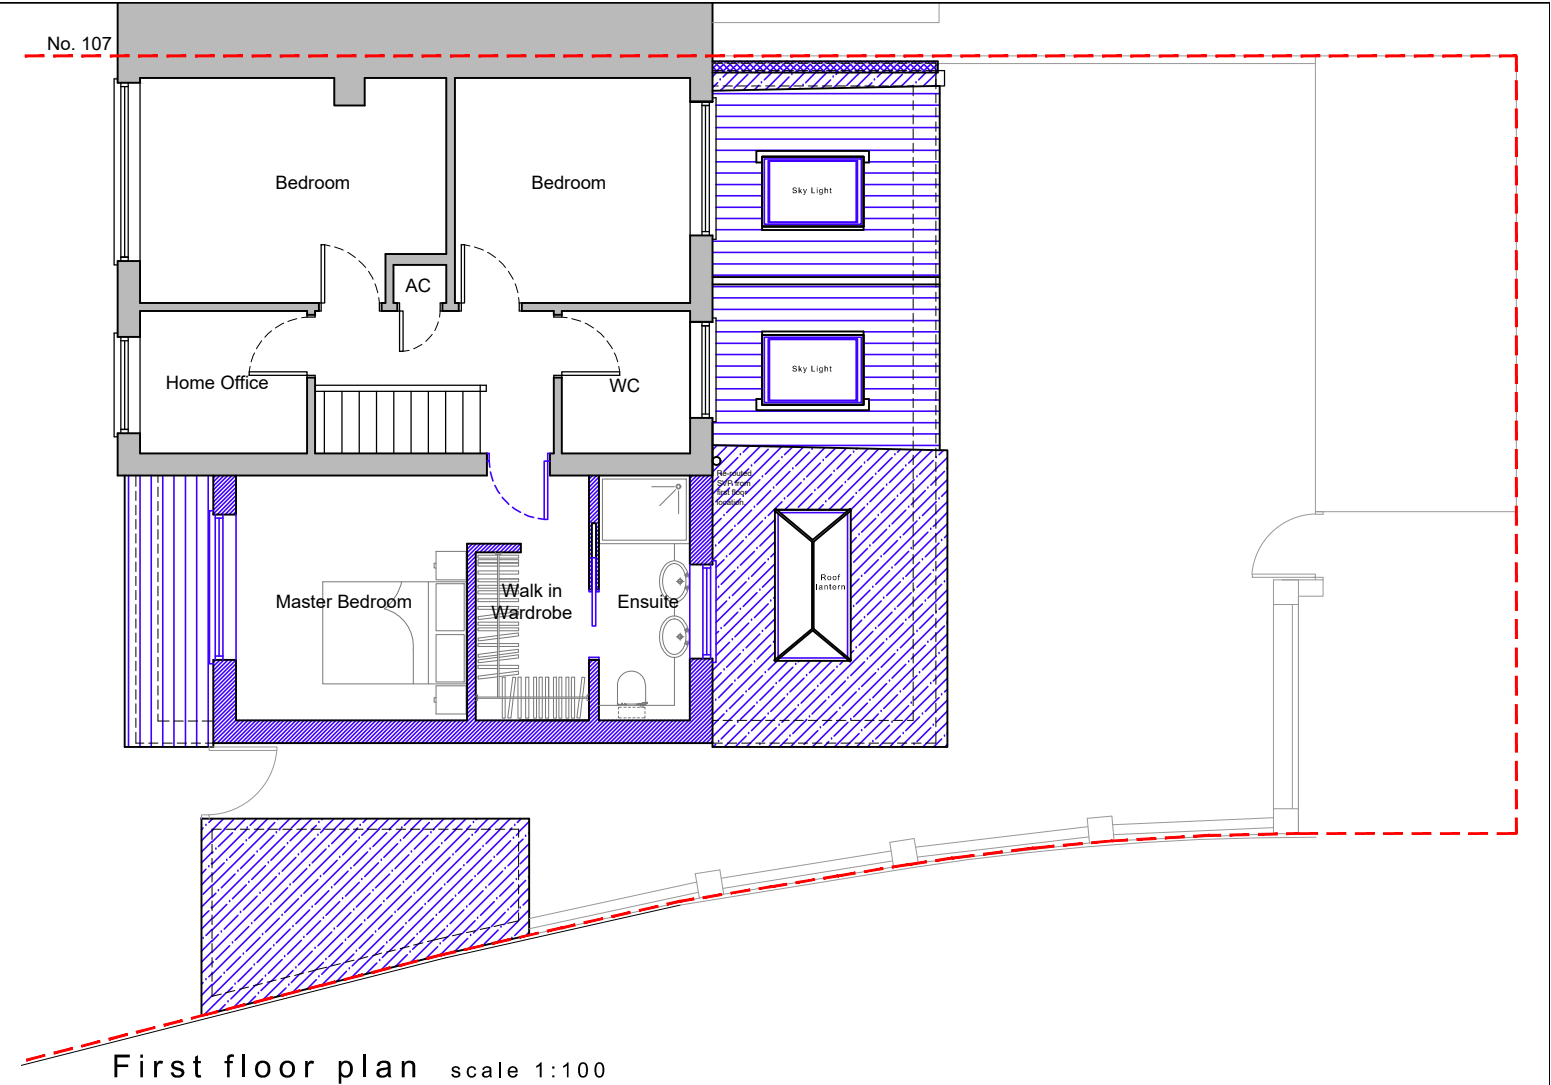


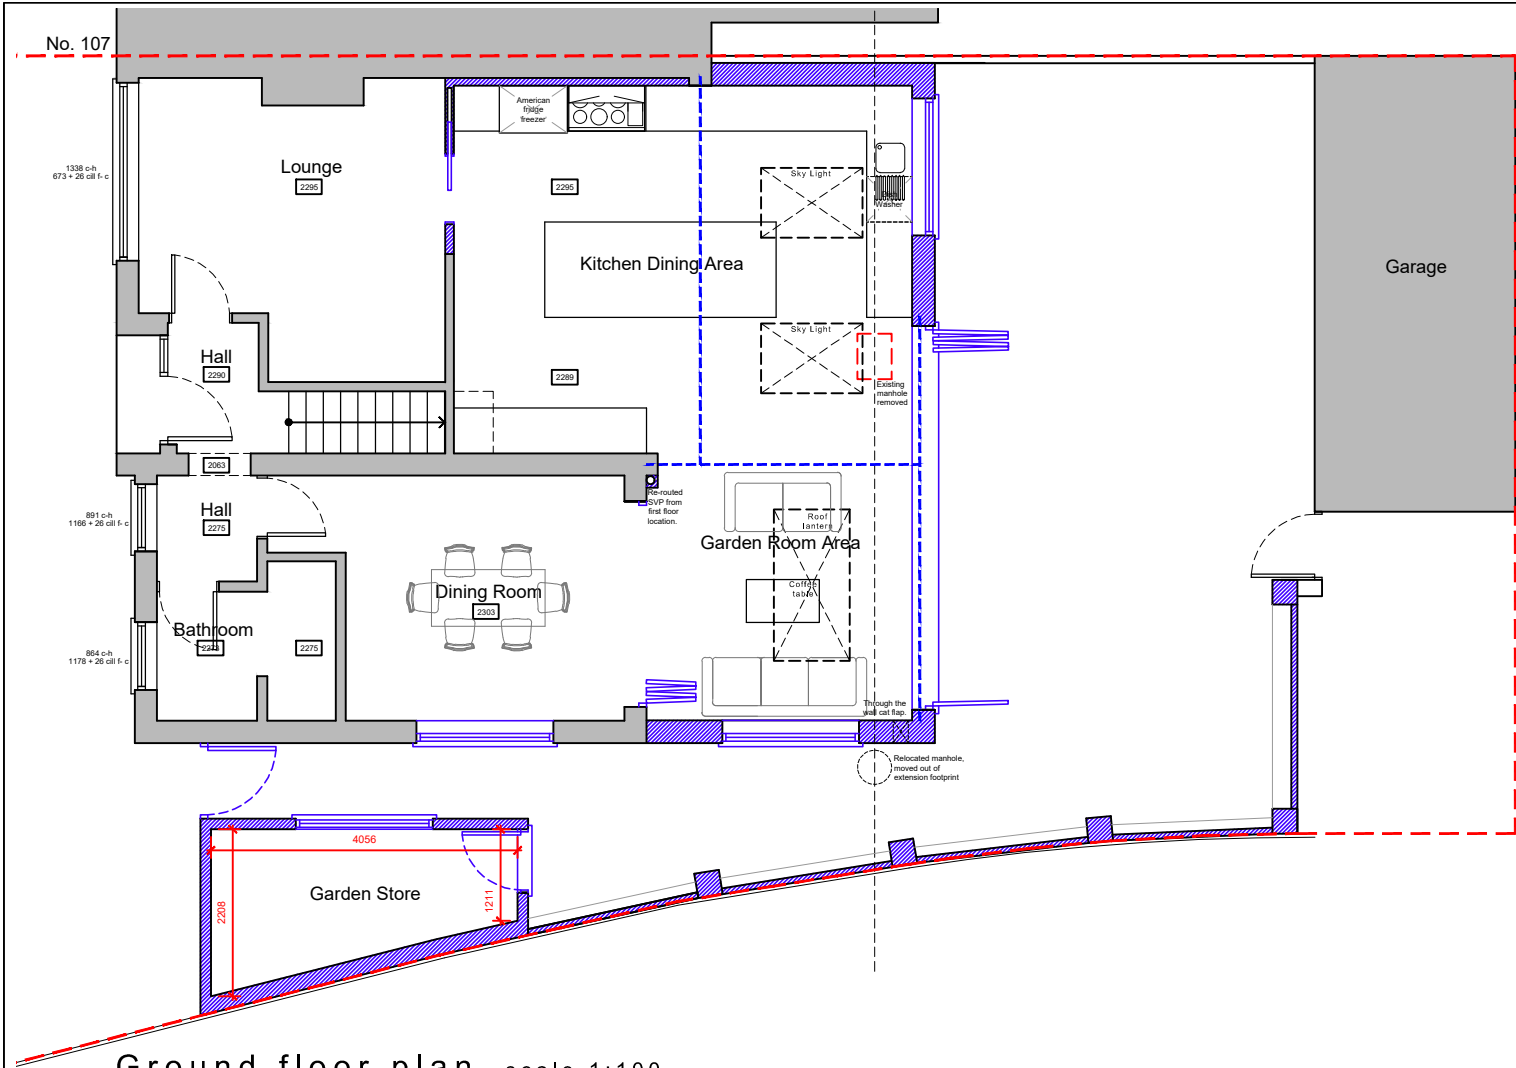


NOTES:

Dimensions to be checked on site before commencing work. Any discrepancies shall be reported to the architect immediately.

Do not scale from these drawings except for planning purposes. Use figured dimensions only.

Where applicable this drawing is to be read in conjunction with other consultants' drawings.

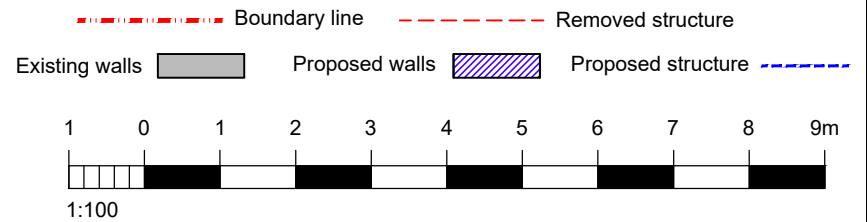

For MR & MRS COLENUTT	Title PROPOSED PLANS	Office Tel: 01243 933732
Project PROPOSED SINGLE STOREY REAR, FIRST FLOOR SIDE EXTENSIONS, BOUNDARY AMENDMENTS & GARDEN STORE AT 109 CHERRY TREE AVENUE, COWPLAIN, WATERLOOVILLE, PO8 8AX	Date AUGUST 2023	Email: admin@jb-architecturedesign.com
Drawn SR	Scale as noted @ A3	Web: www.jb-architecturedesign.com
Checked -	Job Number PL.729.23	Revision B
	Drawing Number 04	

