





North

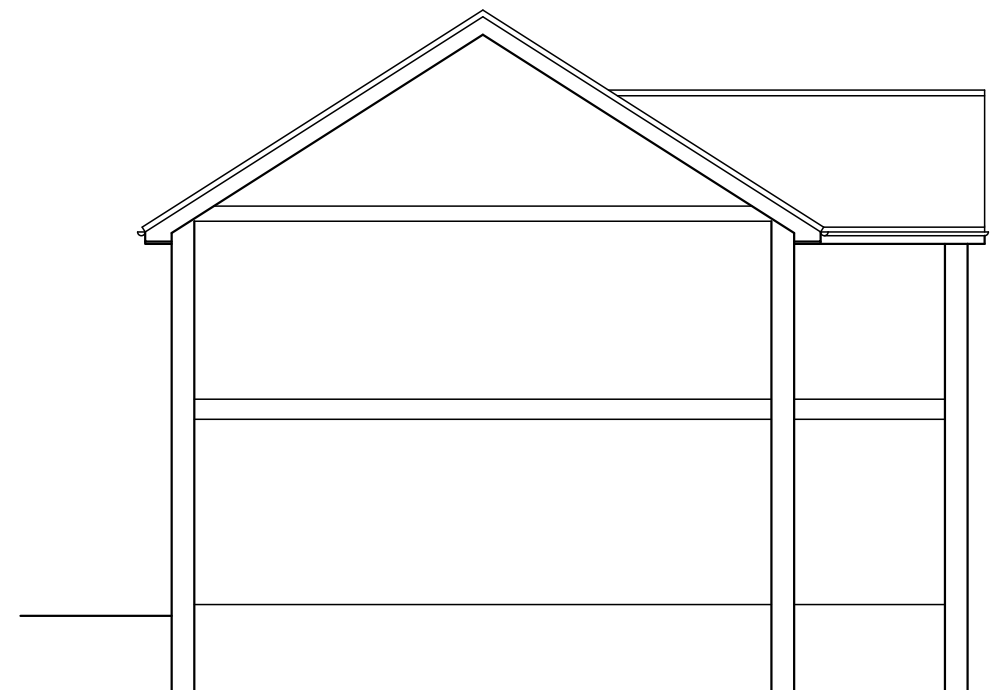

Draft Section A-A

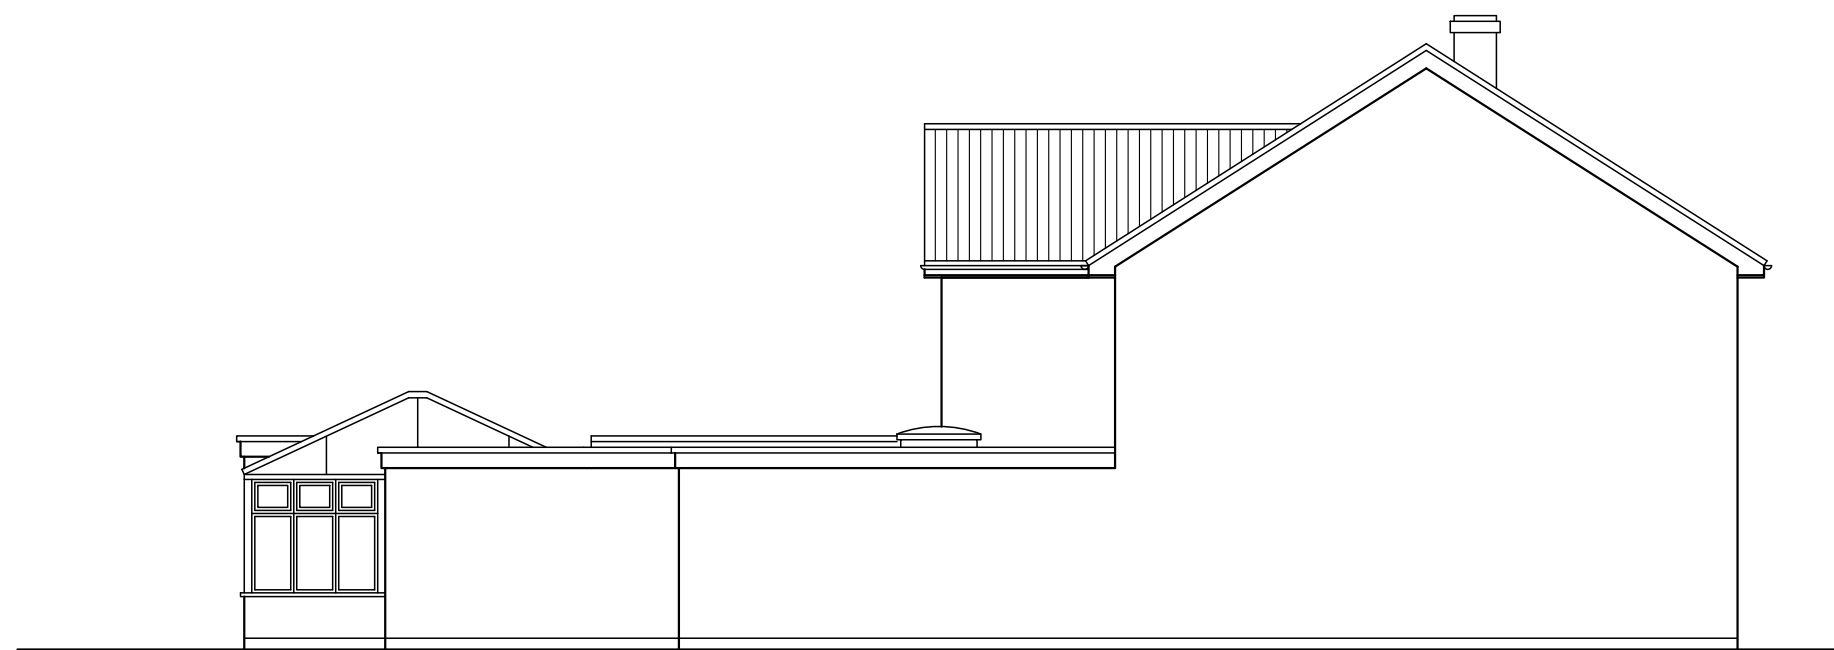

West

Existing Elevations and Section

9 Orchard Rd,
Hayling Island,
PO11 9JX

Revisions

- a) Note/Date/Initial
- b)
- c)
- d)

CAD

Critchley Architecture And Design
Contact: 03392 474 919 | info@caad.online

The Old Brewery, 15 E South Street, Havant, PO9 1BU

Scale A1=1:50, A3=1:100
Drawn SAR
Date 04/09/18

18084-302⁰