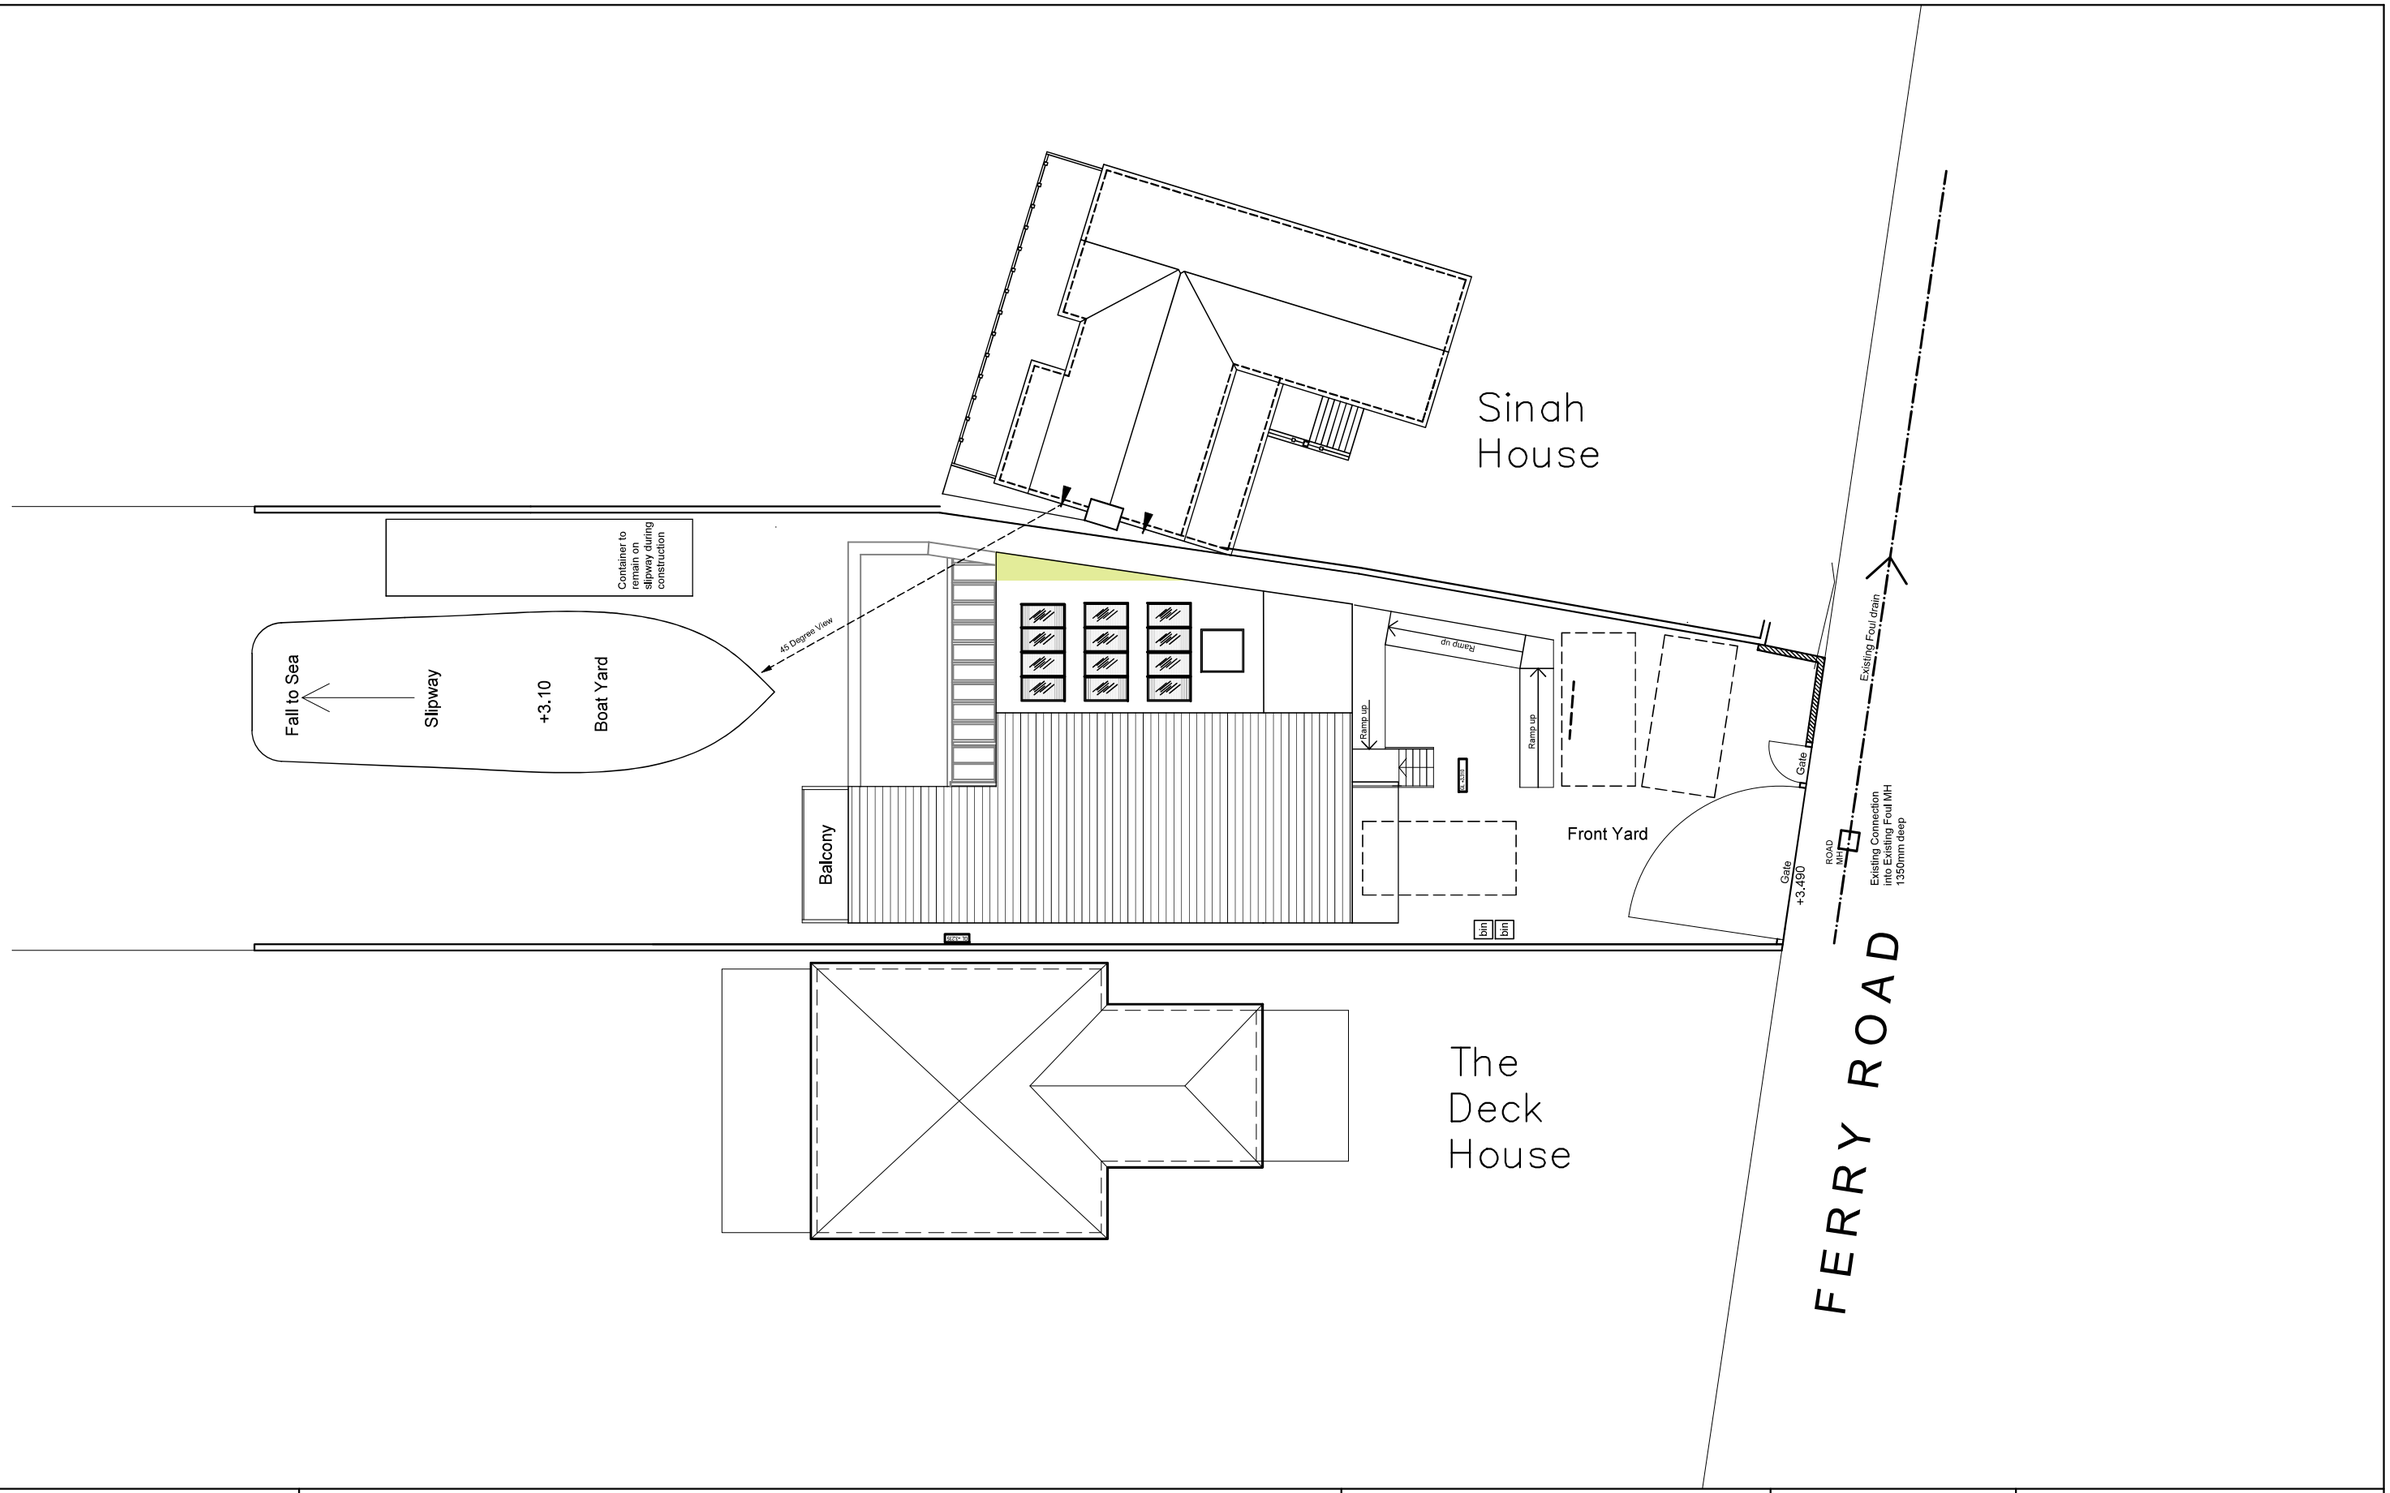

Spindrift,
Ferry Road,
Hayling Island,
PO11 0DG

Proposed Site Plan

Revisions
a) Design updates/19.07.2023/SAR
b) Addition/27.02.2024/SAR
c)
d)

CAAD
Critchley Architecture And Design Ltd.
Contact: 02392 474 919 | info@caad.online
The Old Brewery,15E South Street, Havant, PO9 1BU

Scale A3 = 1:200
Drawn PWP/SAR
Date 01/06/2023

18105—111 B

20m 40m 60m 80m