


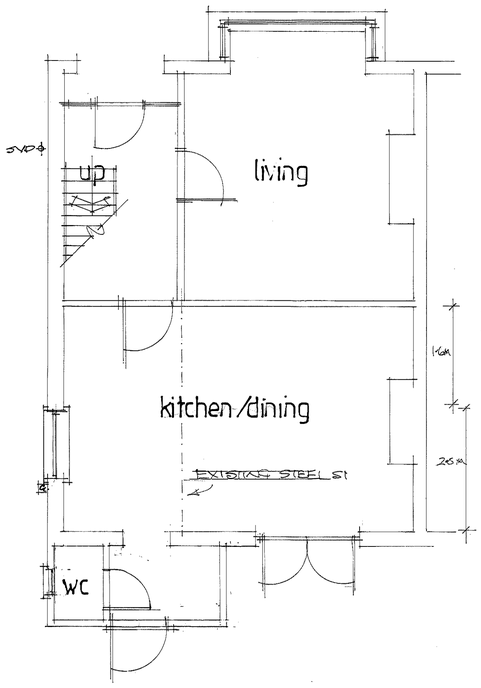


existing ground floor

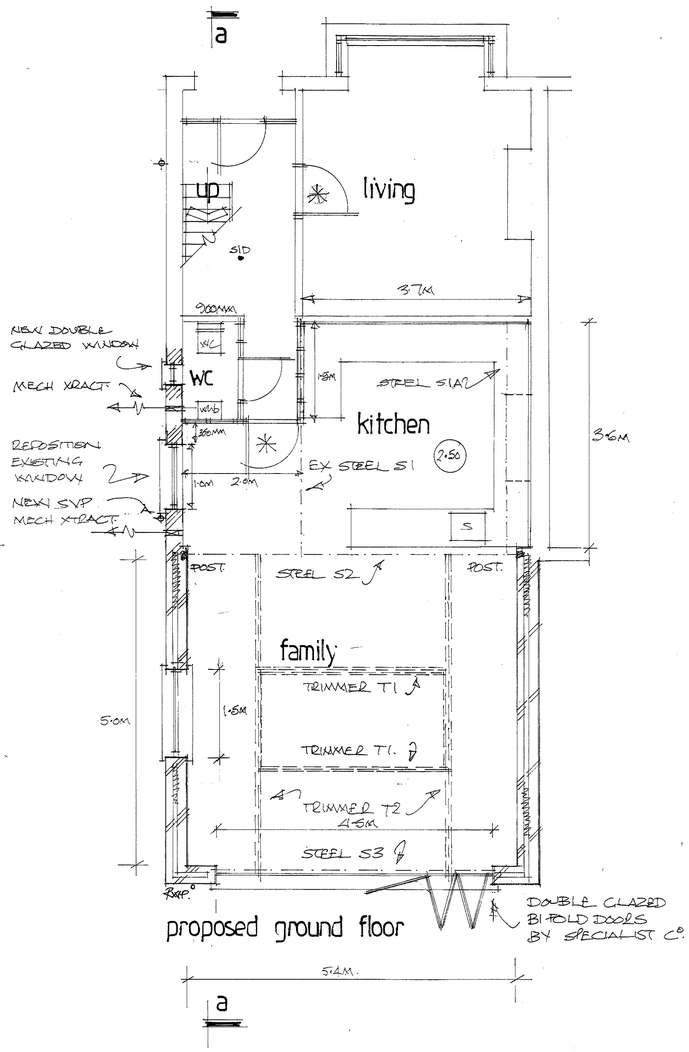


proposed ground floor

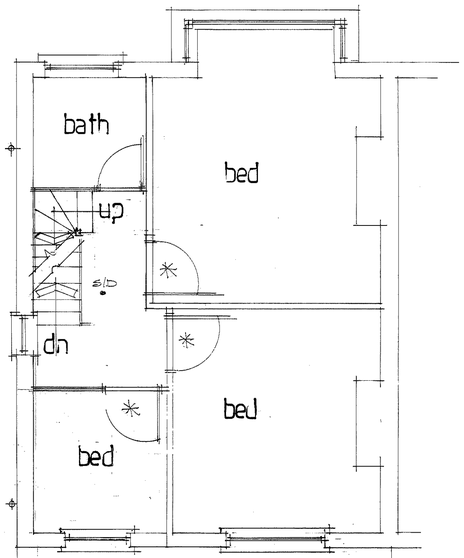


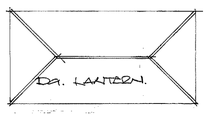


proposed first floor

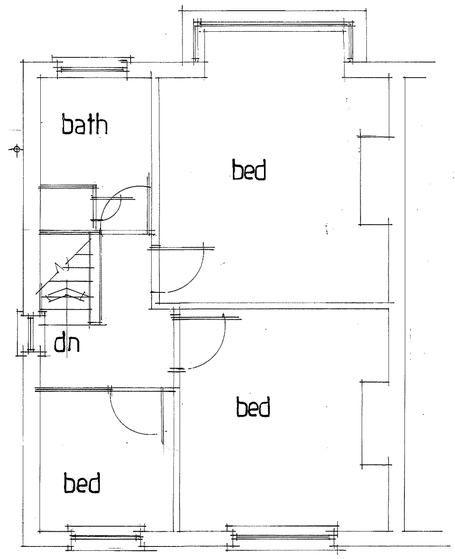


existing first floor

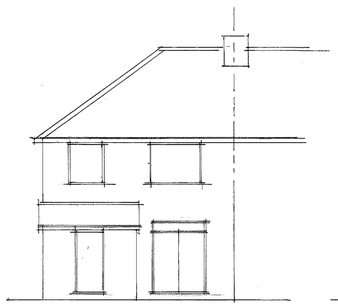


existing rear

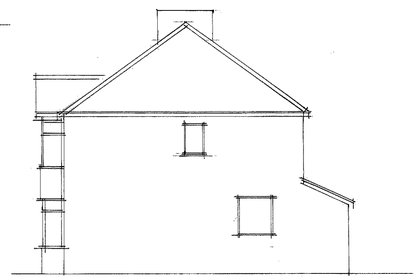

existing side

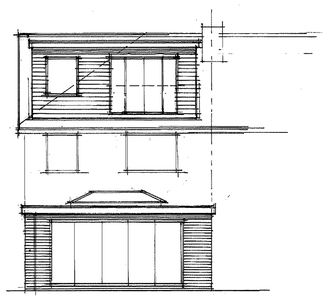

proposed rear

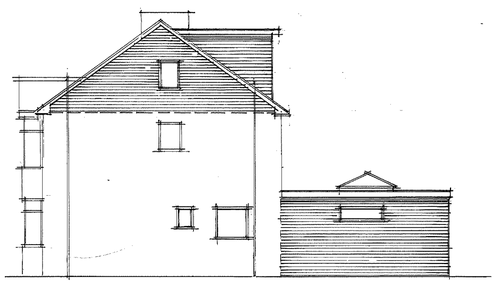

proposed side

A		
	Date	Revision

© copyright

THORNS YOUNG
ARCHITECTURAL

THORNS-YOUNG LTD
CHARTERED BUILDING CONSULTANTS
Website: www.thornsyoung.co.uk

Portsmouth
232 London Road
North End
PO2 9JQ
Tel: (02392) 672 883

Client
MS S MORRAN.

Job Title
18 ST. JAMES ROAD
EMSWORTH
PO10 7DX

Drawing Title
PROPOSED REAR EXTENSION

Scale 1:50 + 1:100

Date SEP. 2023 | **Drawn by** CMC

Drg. No. 7188:B:1 | **Rev.**

ARCHITECTURAL 594 x 841mm A1.