


SCALE	TITLE
1/500 @ A3	Proposed Conversion to 4 no. 1 Bed Supported Living Apartments
DATE	
Jan. 24	Former White Hart Public House East Street Havant - PO8 1AA
DATE	
PG	Block Plan - As Proposed
DRAWING NO	23/201502
ARCHITECTS	PETER GALLOWAY PARTNERSHIP
HAVANT	TEL: 02392 483153
MOB: 07808 483162	

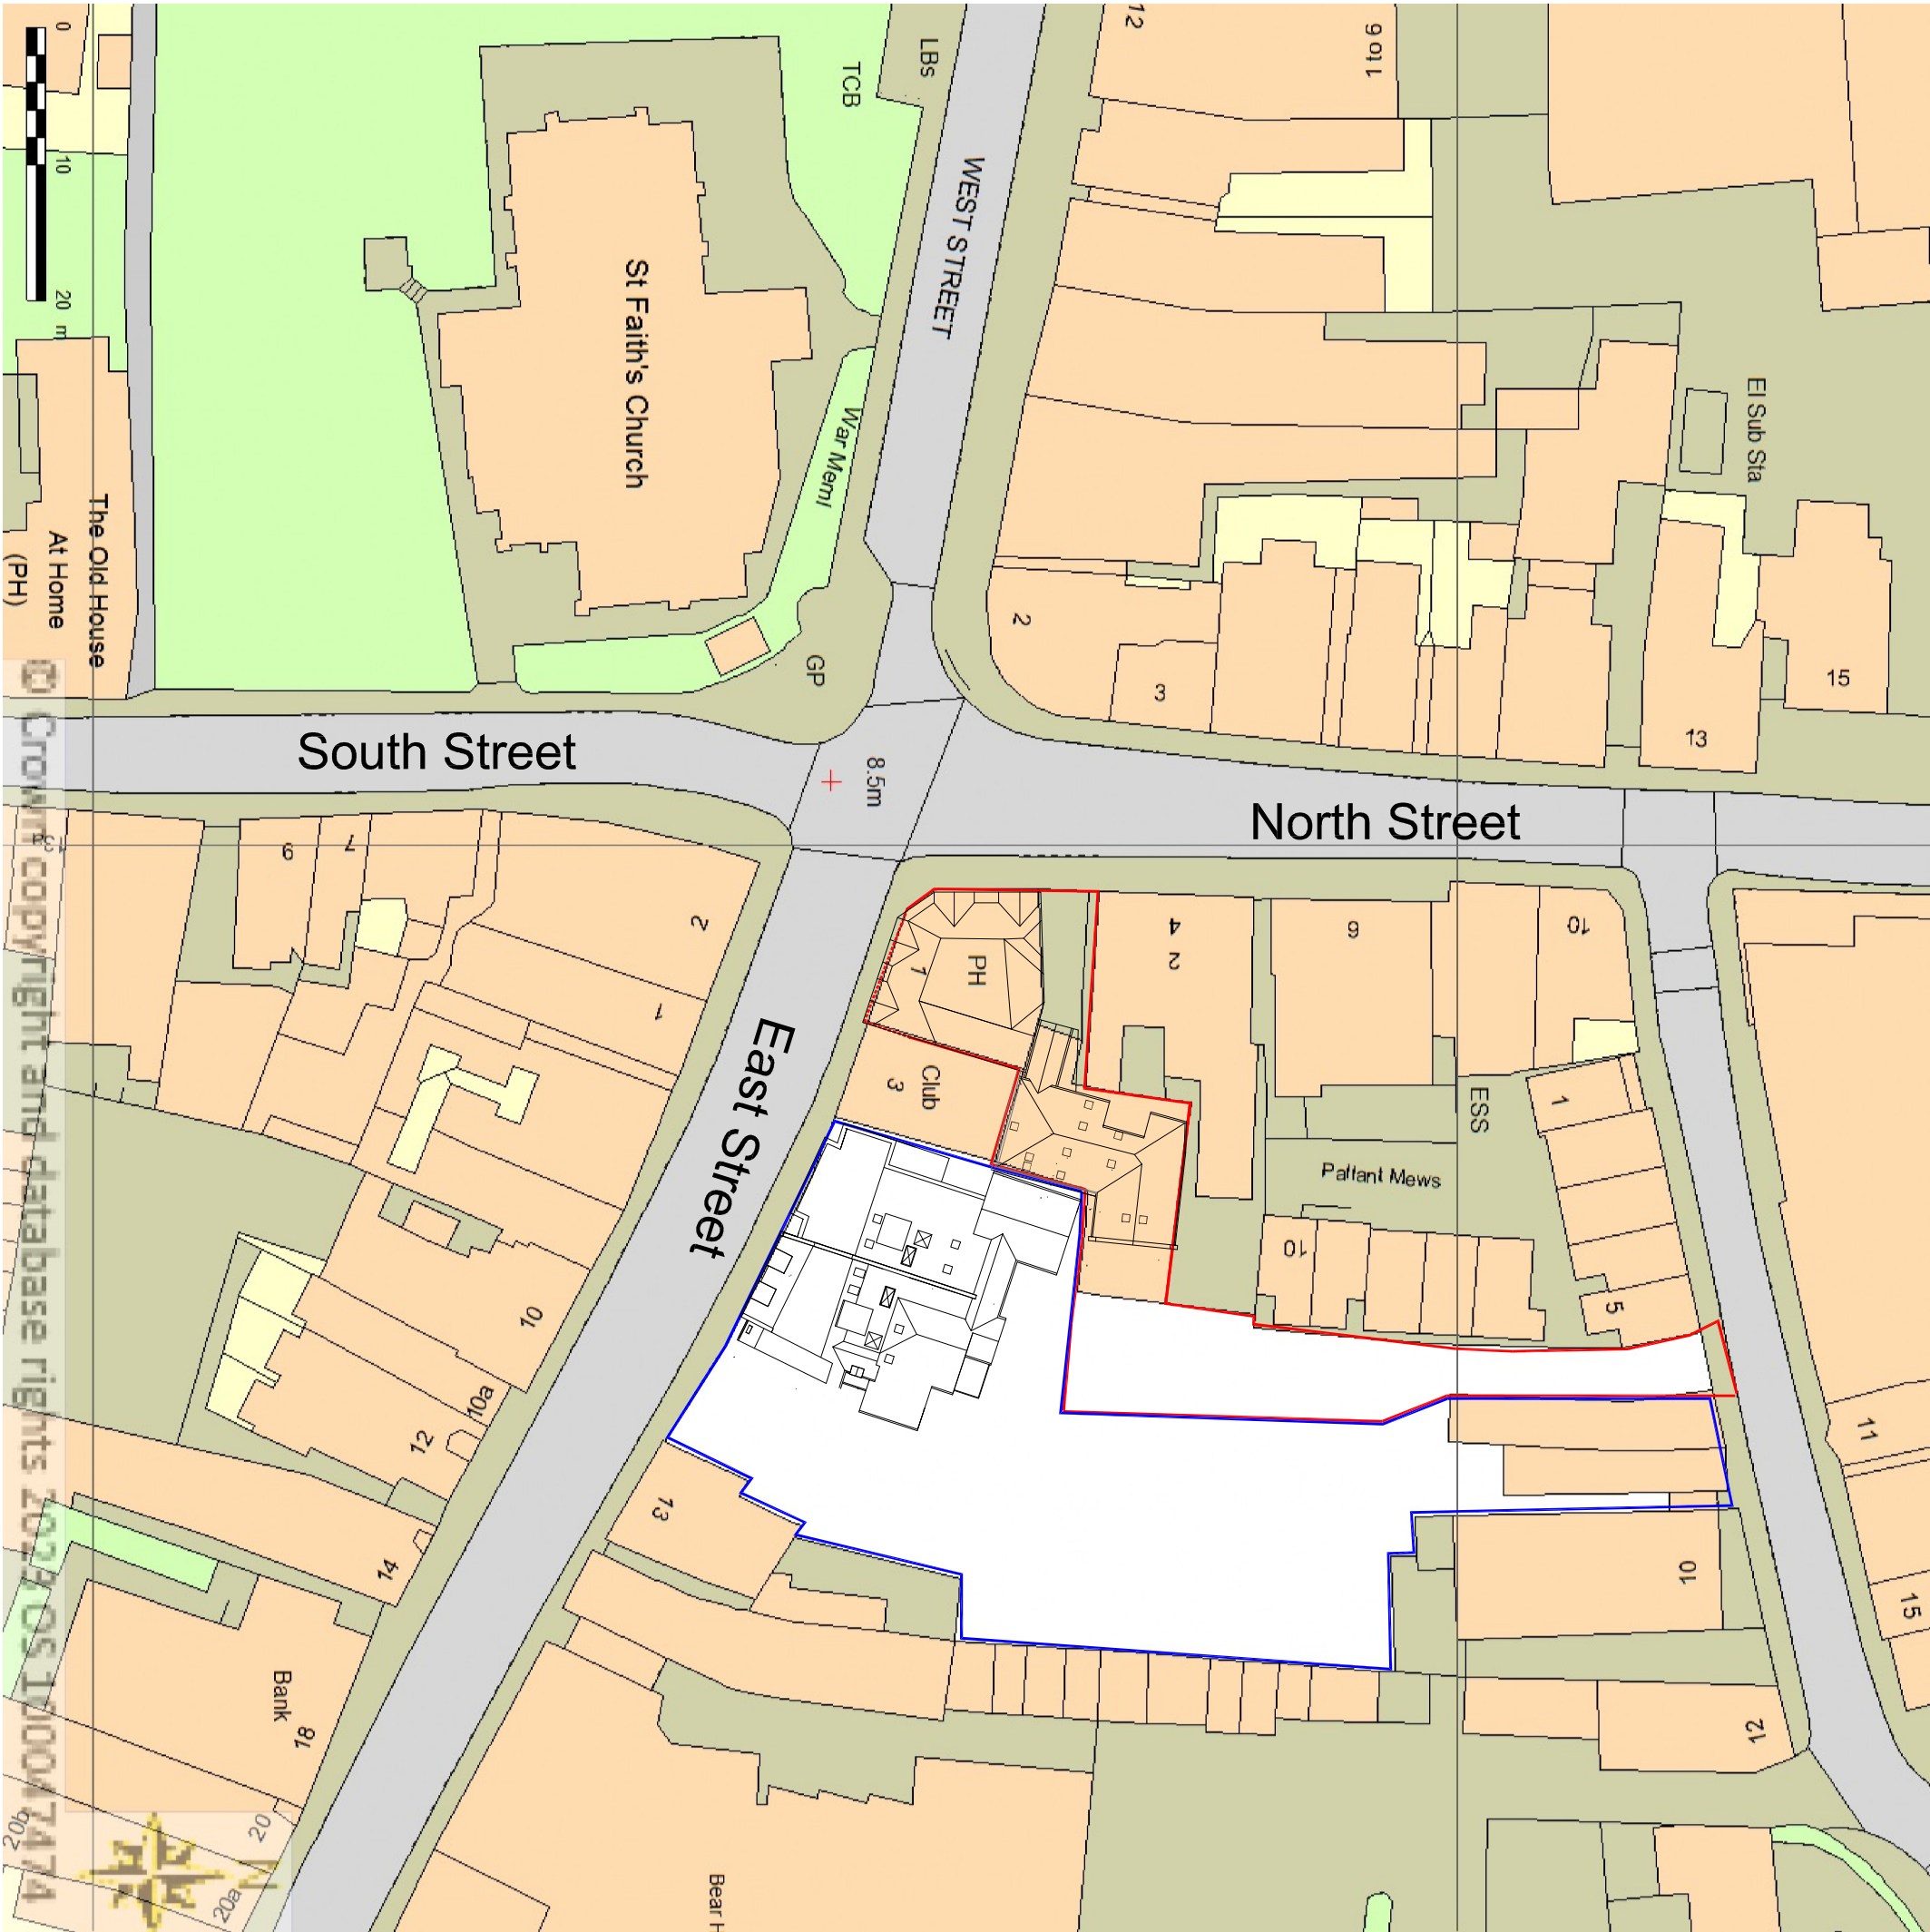