


0 10 20 30 40 50m

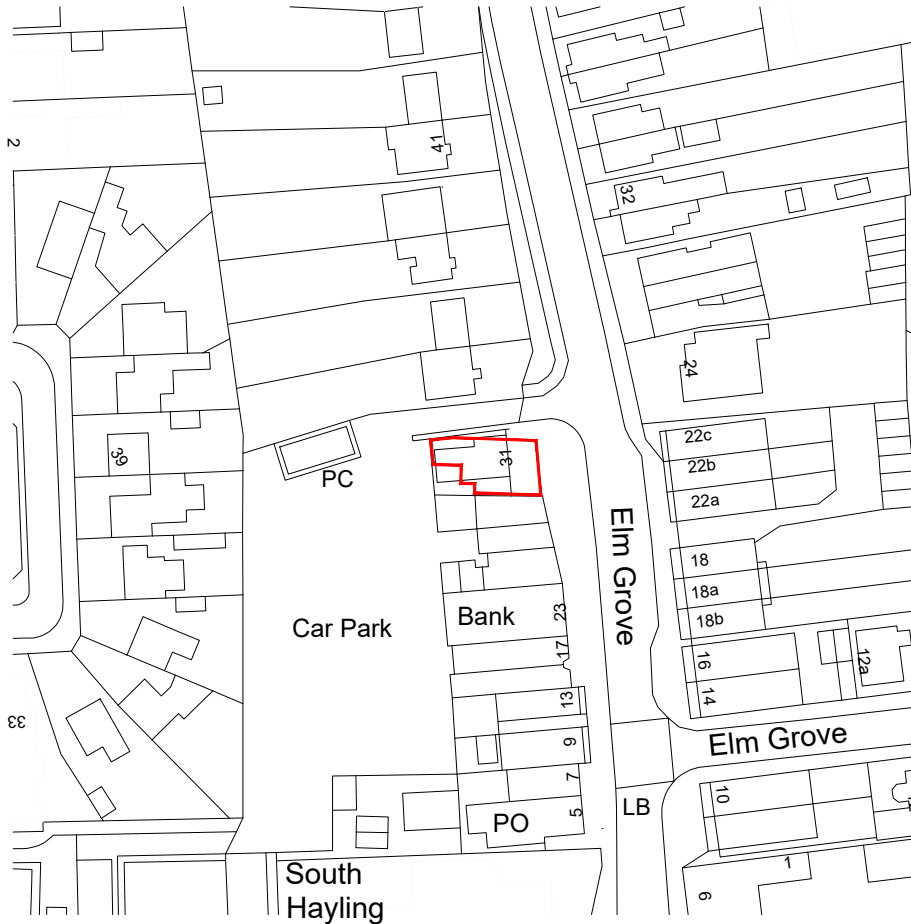

Scale 1:1250



OS Reference: Crown Copyright and database rights 2018. OS 100031961 National Map Centre. Purchased 03/07/2018 1 year licence.

NOTES

AEWTP046

- All dimensions and levels are to be checked on site.
- Any discrepancies are to be reported to the architect before any work commences.
- This drawing may be scaled for planning purposes only.
- This drawing shall not be reproduced without express written permission from AEW.
- Title overlay drawings and ownership boundaries are produced using all reasonable endeavours. AEW cannot be responsible for the accuracy or scale discrepancy of base plans supplied to them.
- All works are to be undertaken in accordance with Building Regulations and the latest British Standards.
- All proprietary materials and products are to be used strictly in accordance with the manufacturers recommendations.

CDM 2015

Client notified of duties: **At Annual Review Meeting**
Principal Designer: **Bernard Sims Associates**

Unless noted below, all known hazards have been highlighted on the drawing:

Application Boundary Indicated Thus:

Application Area	142.1m ²
------------------	---------------------

B	18/12/2023	GH	AL
Drawing updated to suit work stage			
A	11/10/2023	AT	AL
Drawing updated to suit work stage			
-	22/08/2023	WG	TSS
Initial issue			

REV	Date	Drawn by: -	Checked by: -
-----	------	-------------	---------------

Status	Purpose of Issue
S2	For Approval

drawing stage	Stage 4b - Advertisement
---------------	--------------------------

client

Domino's Pizza Group

project	store
31 Elm Grove Hayling Island PO11 9EA	PJ00314

drawing title	Location Plan
---------------	---------------

date	22/08/2023	drawn	WG
scale@A4	1:1250	checked	TSS

Location Plan

Rev

B

Job No

13574-AEW-PJ00314-XX-DR-0005

aew architects
0161 214 4370
www.aewarchitects.com

aew