



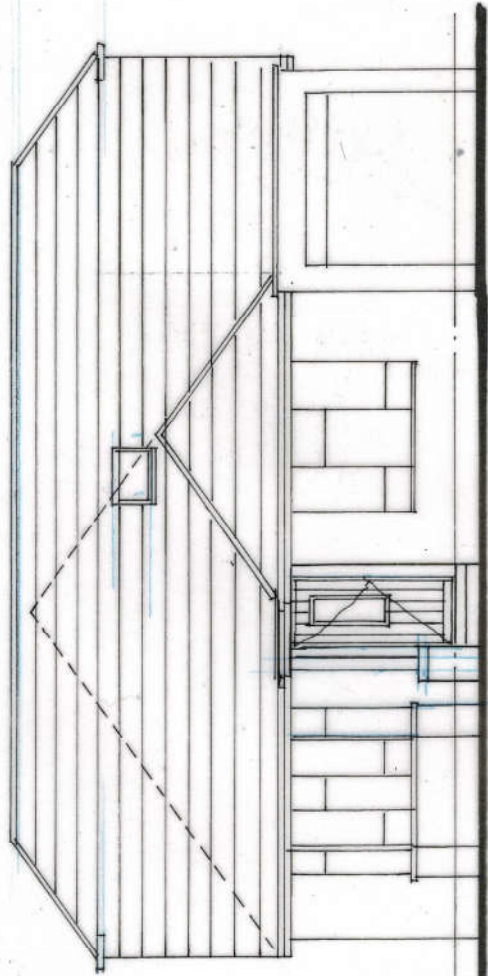


FRONT

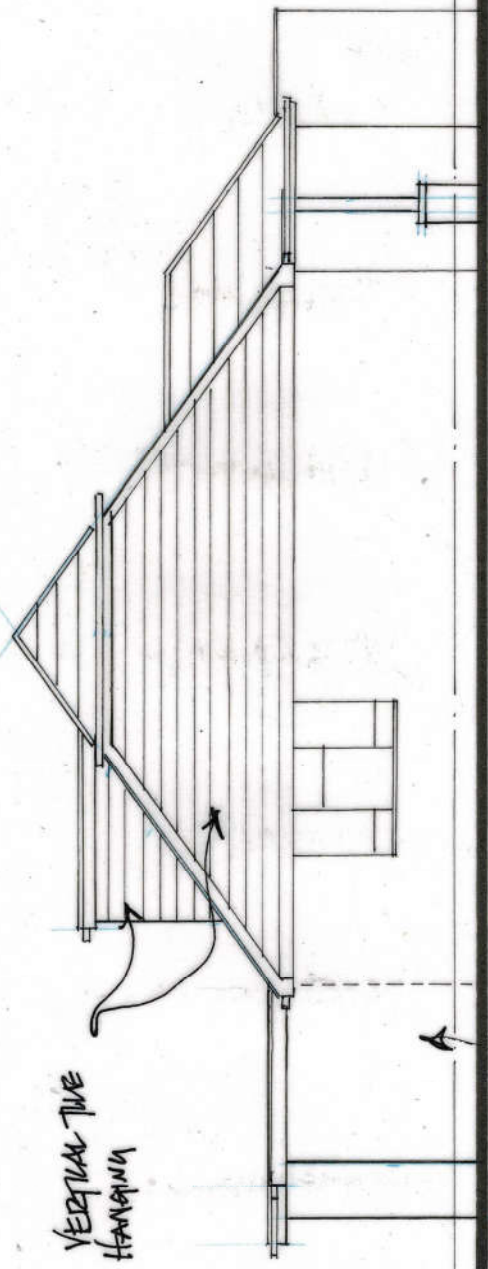


SIDE


FACE BORN
TO MAPON EXIST.

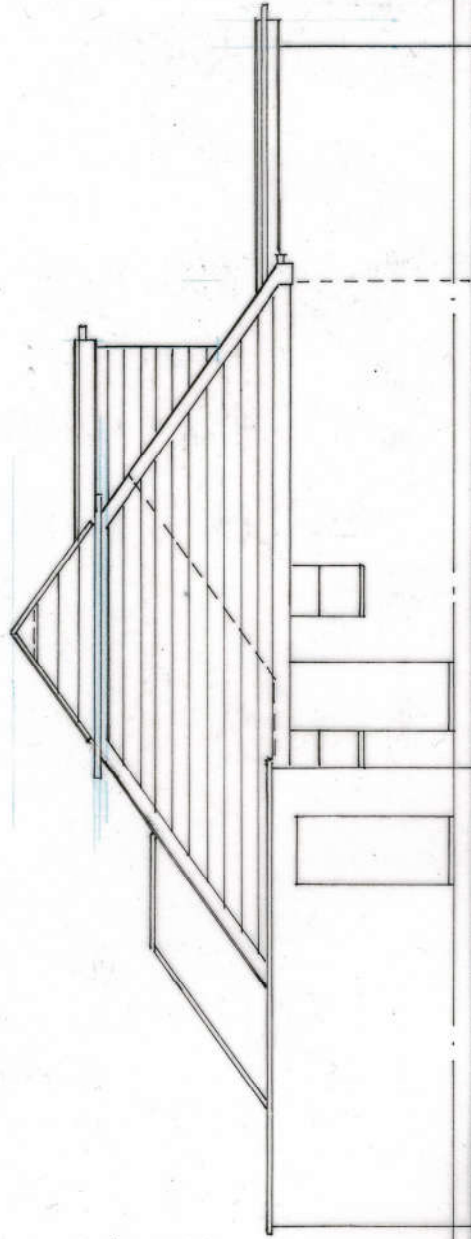

SIDE

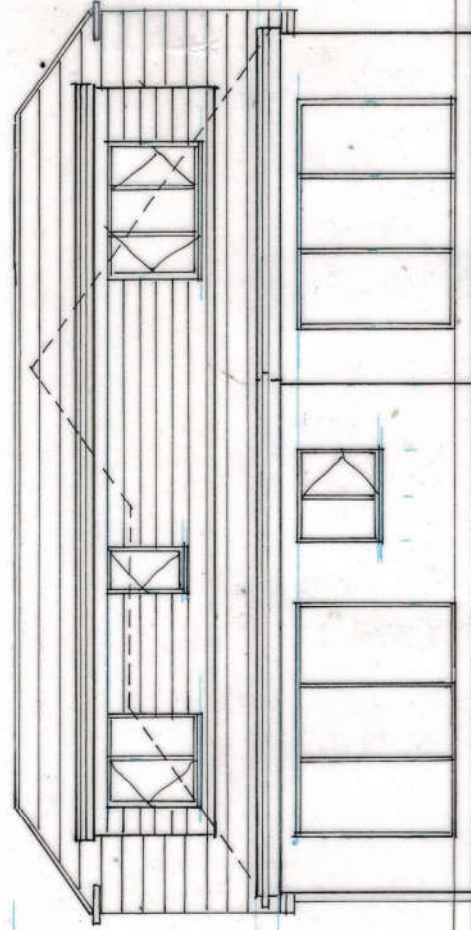

REAR

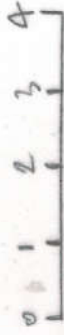

DEREK TREAGUS ASSOCIATES ARCHITECTURAL SERVICES Tel: 07956 624094 Email: derek.treagus@gmail.com					
Project	REAR EXTENSION & LOFT CONVERSION AT 17 VALETTA PARK, EMSWORTH, HAMPSHIRE.				
Client	Mr & Mrs H Pead				
Subject	Planning Drawing Elevations				
Date:	July 2024	Scale: 1: 100			
Rev:		Drg. No. 24/392/05			
• Copyright reserved. • All dimensions are to be site confirmed and should not be scaled unless for Planning purposes. • Verify all queries with the office.					