


Totem 1

Plan View

Plan Section

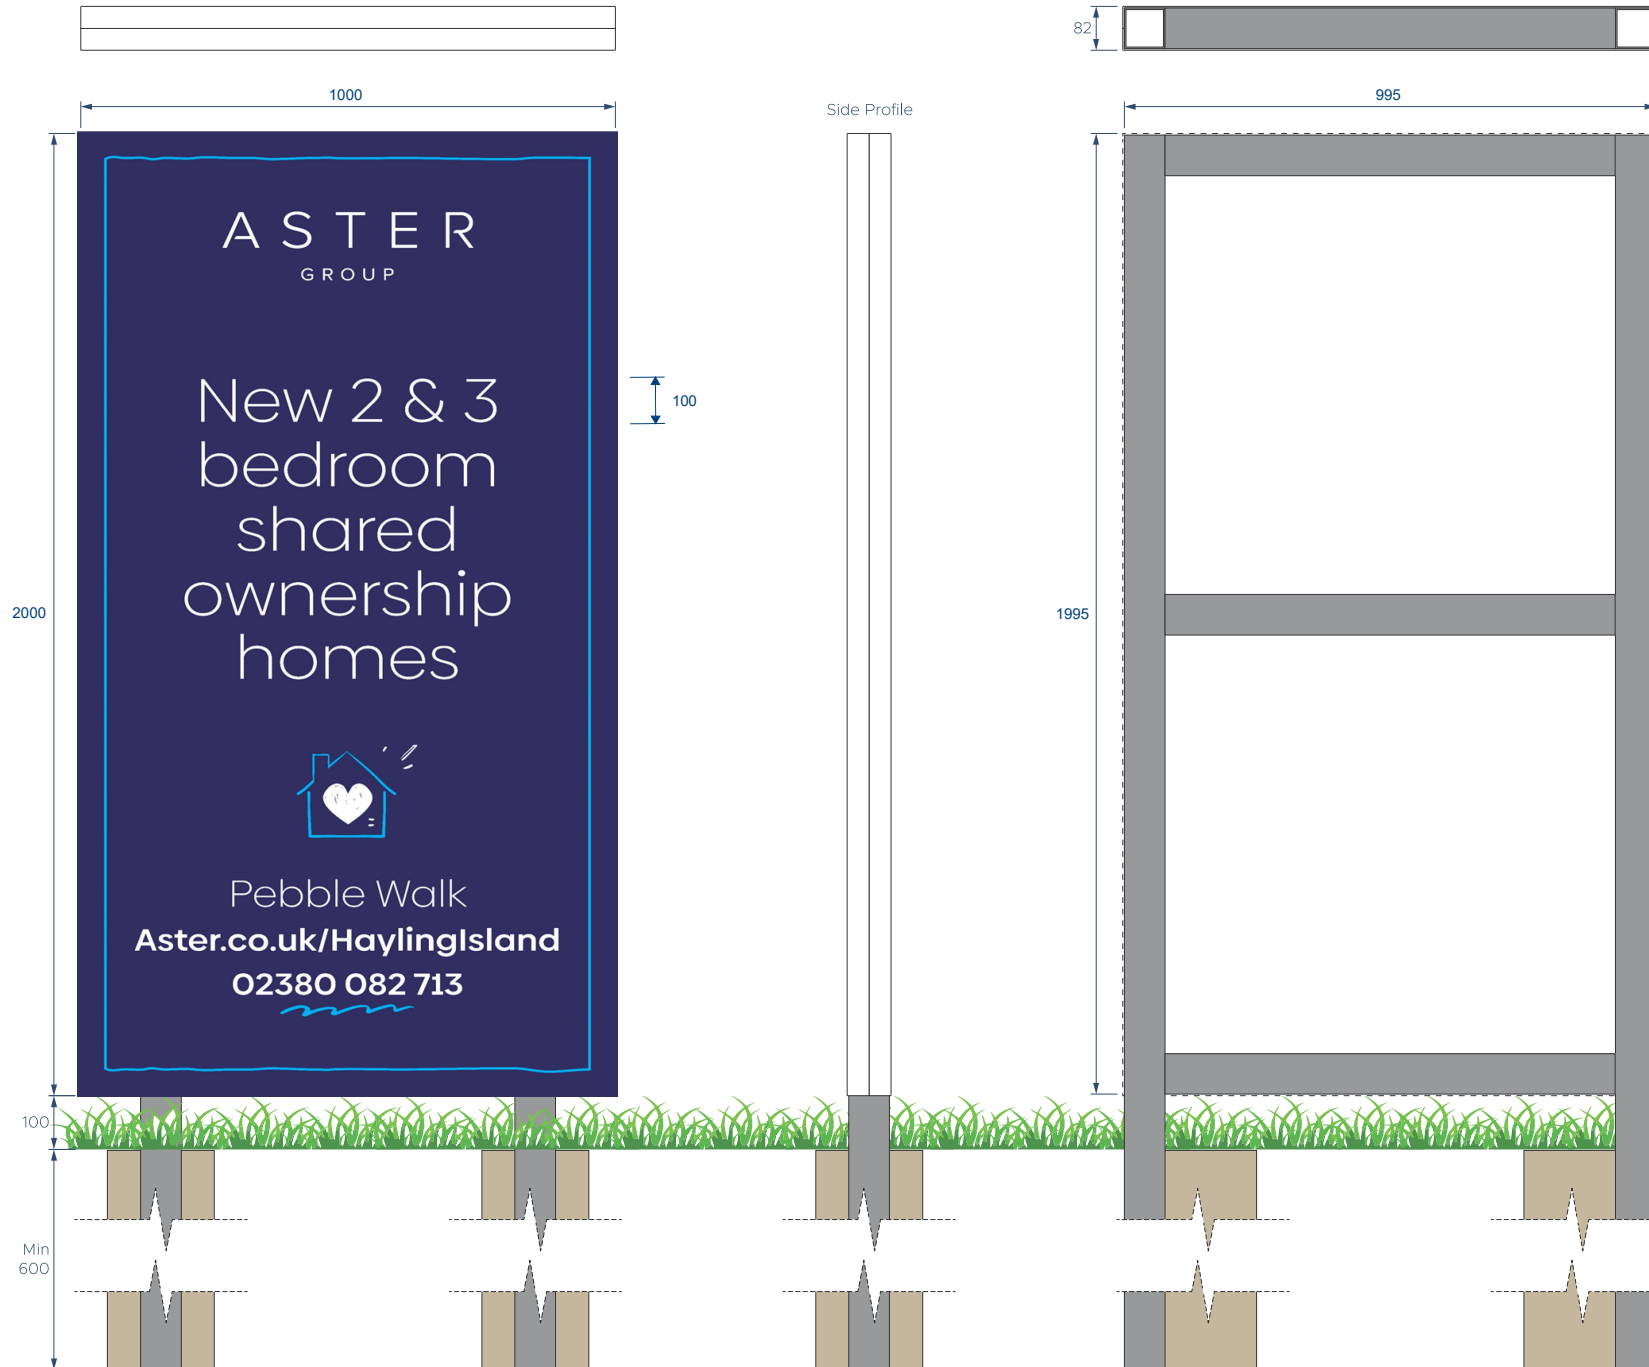

CLIENT	Barratt Southampton
PROJECT	Pebble Walk
JOB Ref.	66703
Doc.No.	-
REVISION	A

Sign Type - Single-sided totem

Quantity - 1no.

Key Materials

- A** 1no. Digitally printed 3mm thick blue-faced Di-bond pan with 41mm returns
- B** Internal framework made up of 76mm SQUARE posts, fixed into soft landscape with postcrete

COLOUR PALETTE

Blue faced			
Di-bond®			

Rev.	Date	Drawn by	Comment	CHK by
A	10/09/23	CH	Issued for approval	KM
B	10/09/23	CH	Approved for size	22
C	10/09/23	CH	Issued for approval	22
D	10/09/23	CH	Issued for approval	22
E	10/09/23	CH	Issued for approval	22
F	10/09/23	CH	Issued for approval	22
GAE	10/09/23	CH	Issued for approval	22

All dimension in 'mm'	SCALE
Deburr & remove all sharp edges	1:10
PROJECTION	Tolerance, unless otherwise specified
	Linear: +/- 0.5mm
	Angular: +/- 0.5°
	PAGE SIZE
	A3

STATUS	TICK	DEFINITION
A		ACCEPTED WITH NO COMMENTS
B		ACCEPTED SUBJECT TO COMMENTS
C		NOT ACCEPTED - AS COMMENTS - RESUBMIT
SIGNED		DATED

Pebble Walk - Housing Association Sign Board

