




EXISTING FRONT (NORTH) ELEVATION 1: 100




PROPOSED FRONT(NORTH) ELEVATION 1: 100



EXISTING REAR (SOUTH) ELEVATION 1: 100

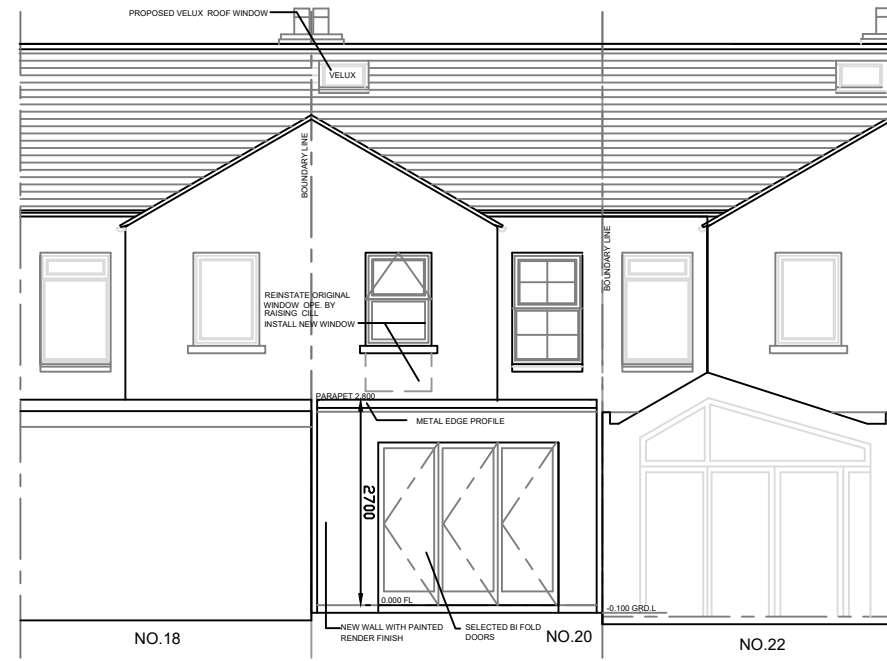

PROPOSED REAR (SOUTH) ELEVATION 1: 100

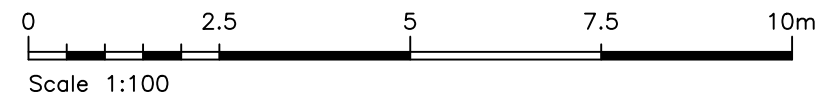

PLANNING

PROJECT : PROPOSED REAR + SIDE EXTENSION 20 KINGS ROAD, EMSWORTH P0107HN
CLIENT : J + A HEARN
DWG : EXISTING ELEVATIONS + PROPOSED ELEVATIONS
DATE : 07 /09 /23
SCALE : 1:100 @ A3
DRAWN : AB
DWG. NO.: 260-PL-05 REV.:

ANNE BARNES | ARCHITECT

47 Marlborough Park North,
Belfast BT9 6HL
Northern Ireland
MOB: +00447970371292
Email: barnesanne47@gmail.com

THIS DRAWING IS COPYRIGHT