




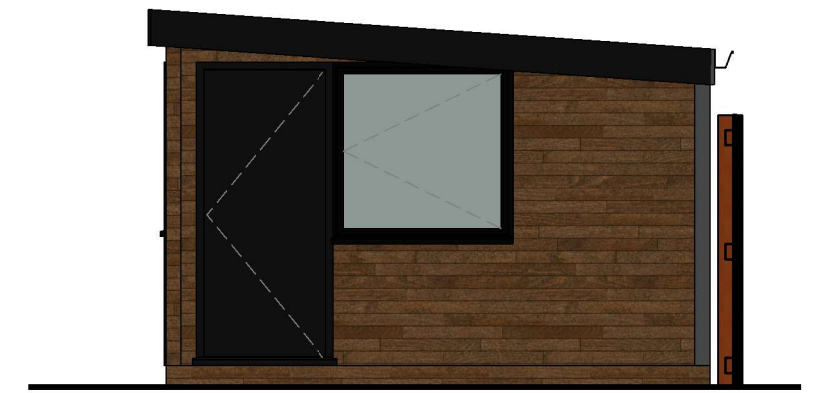


1 East Elevation
1 : 50

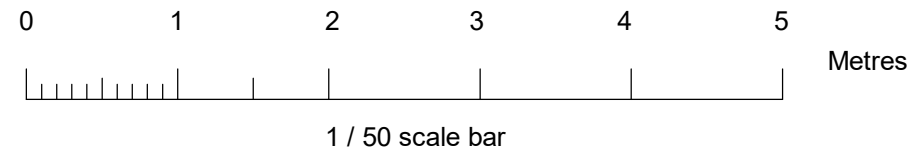

4 West Elevation
1 : 50

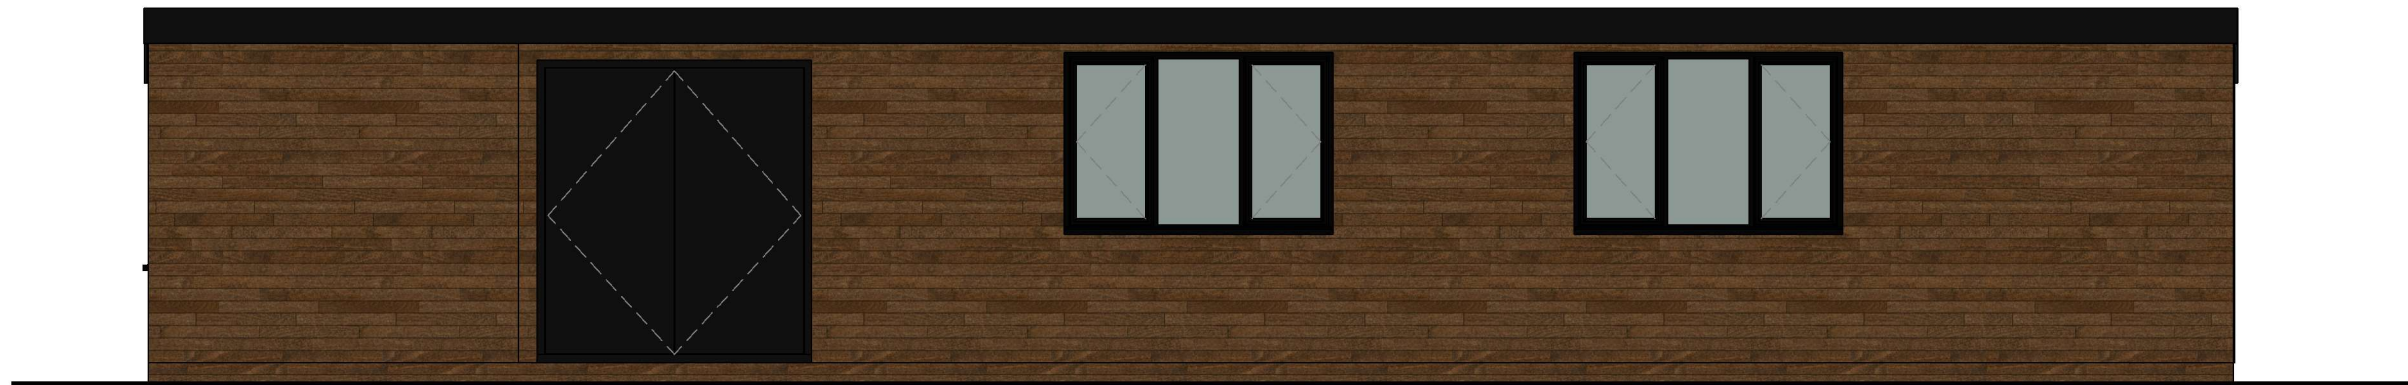

2 North Elevation
1 : 50

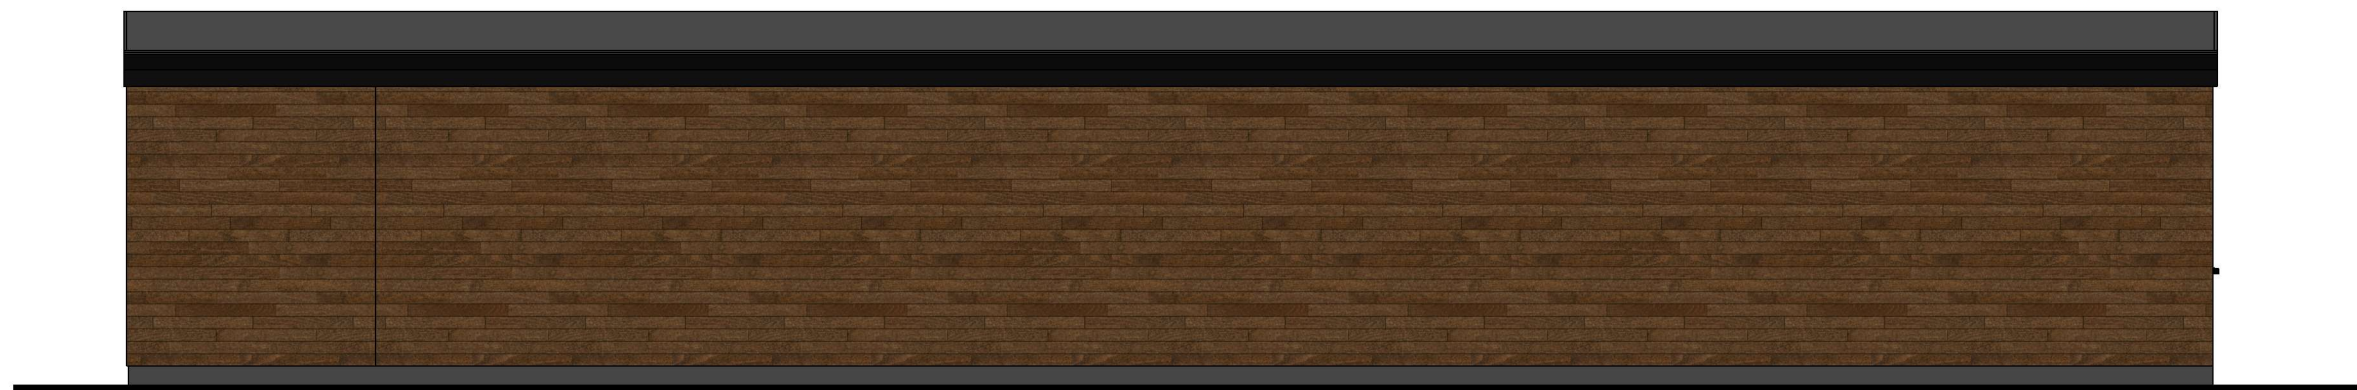

3 South Elevation
1 : 50