

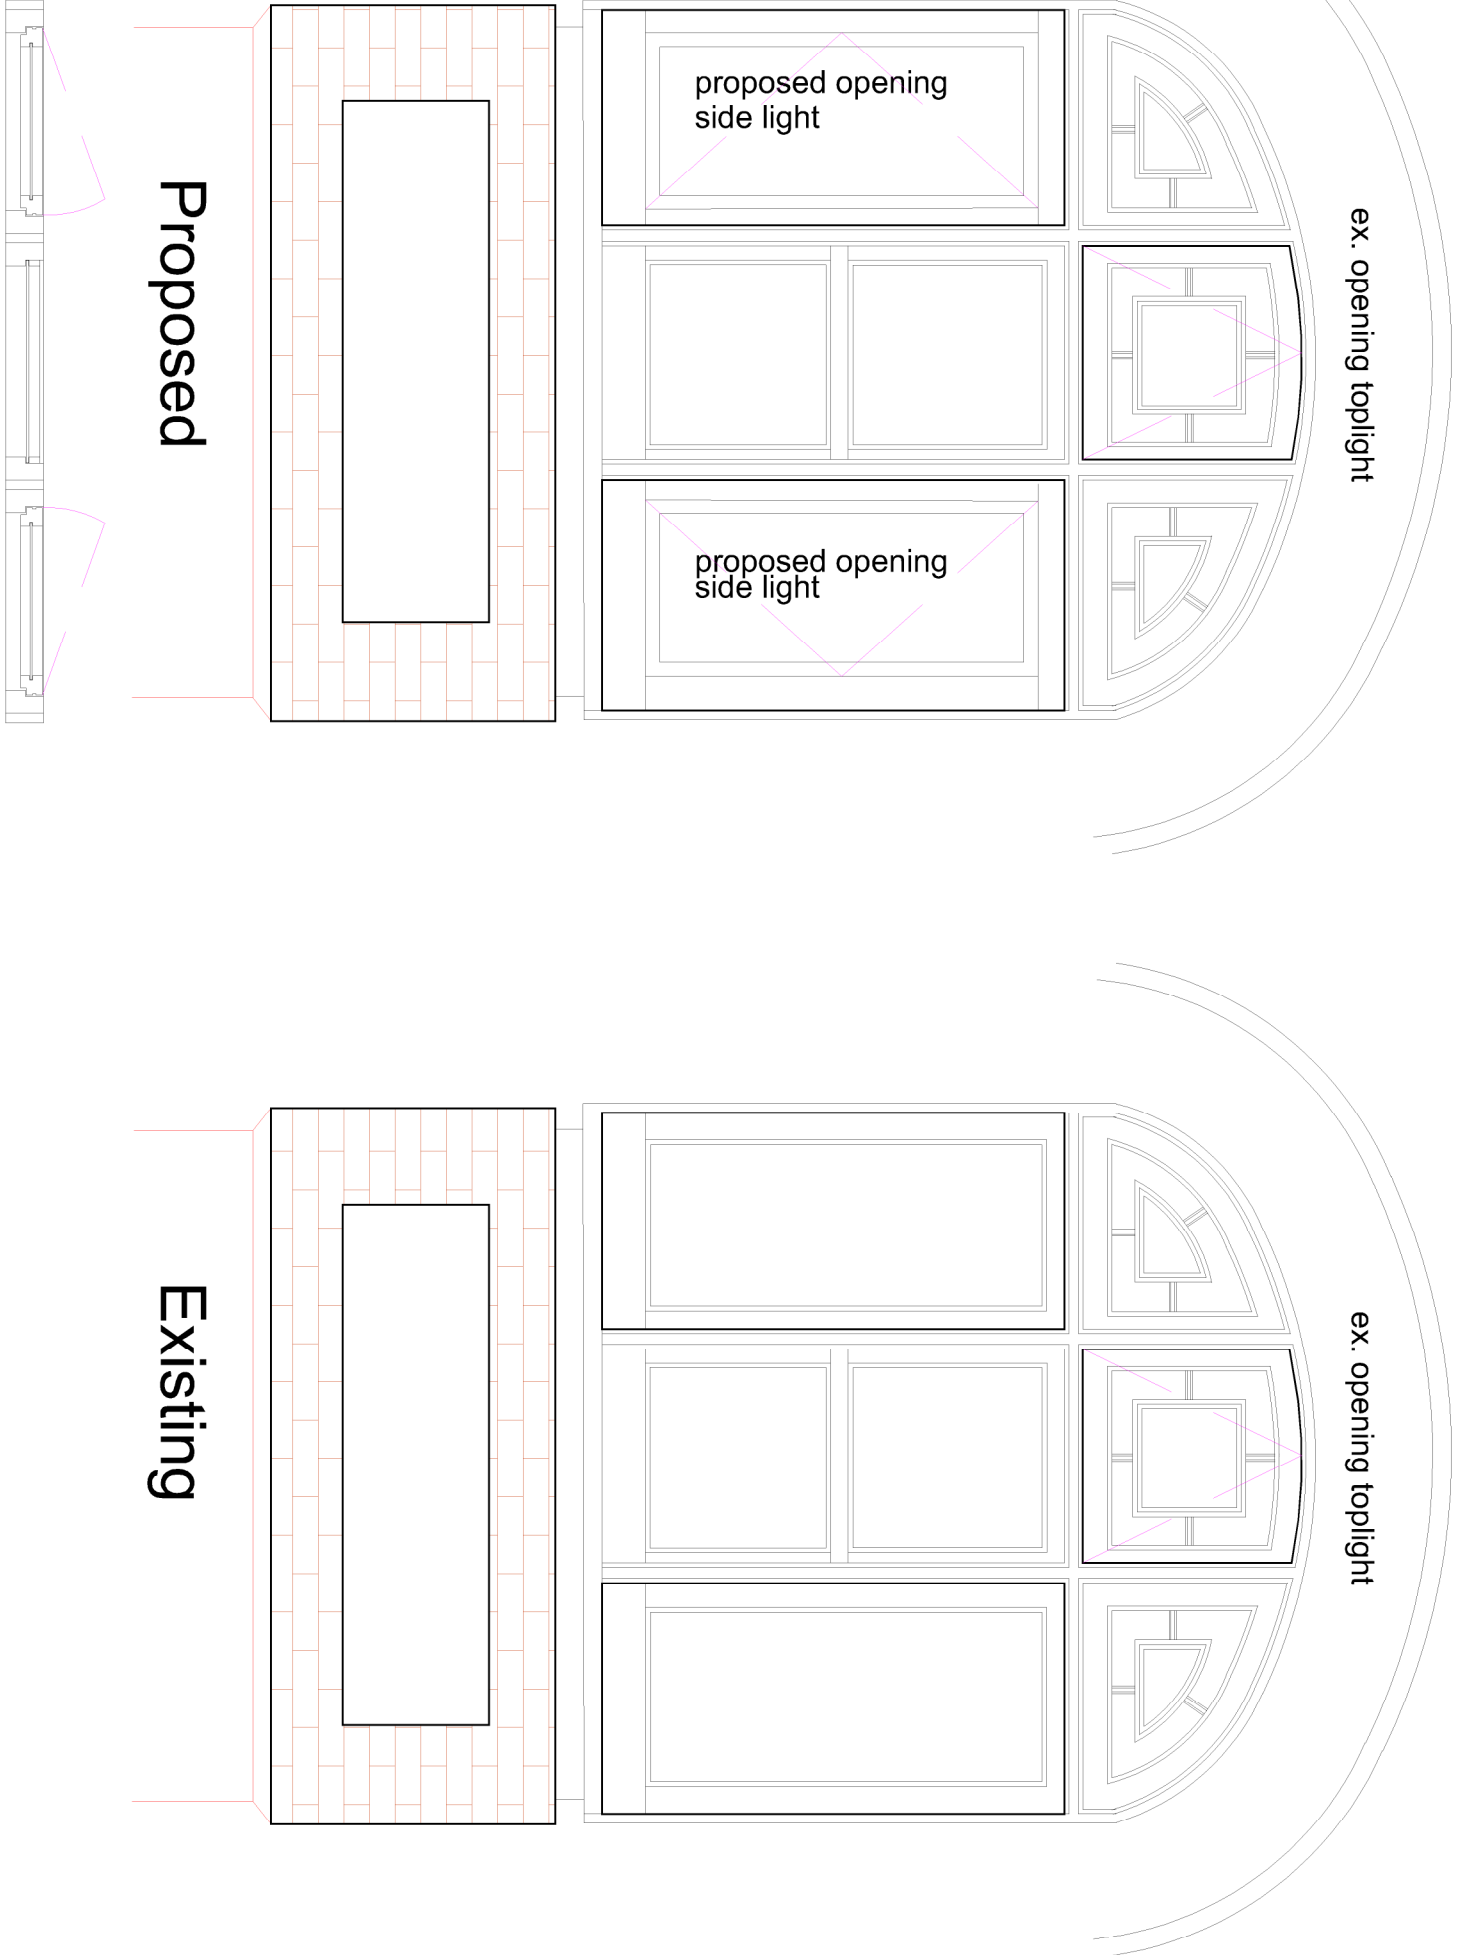


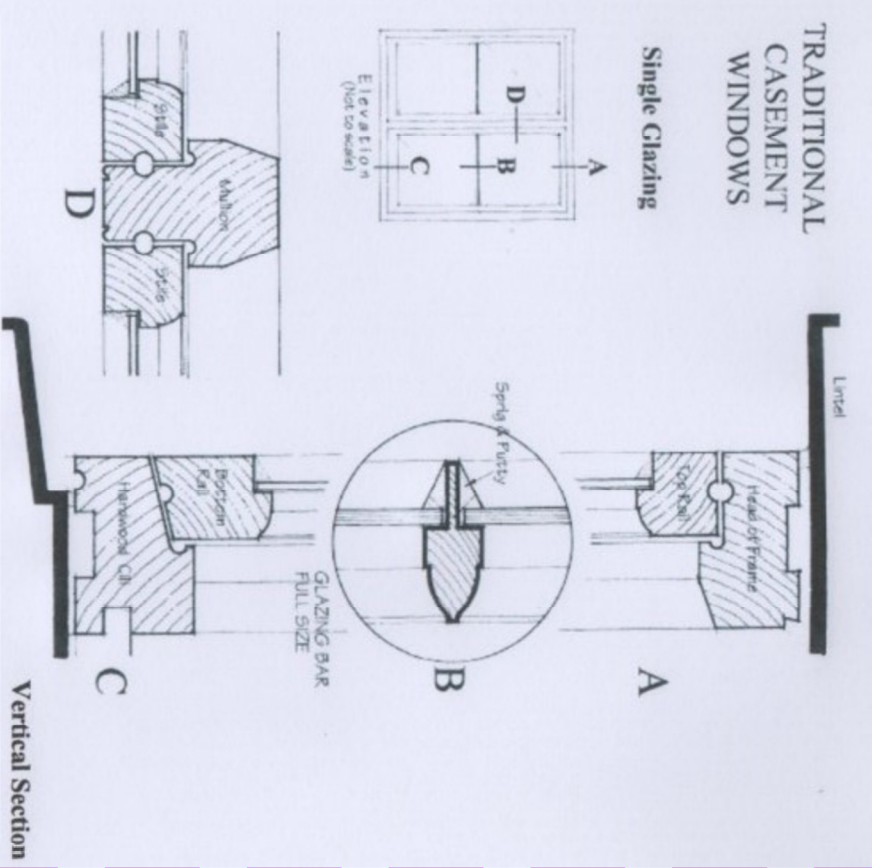

Scale 1/5

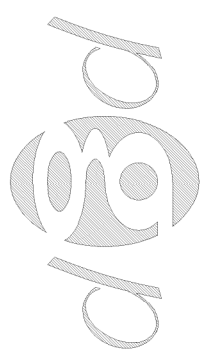

Scale 1/20

SCALE	1/20 & 1/5	TITLE	Conversion of Ground Floor 'Golden Slots' to 4 no. 2 Bed Supported Living Apartments	PETER GALLOWAY PARTNERSHIP																								
DATE	Aug. 23	DETAIL	Former White Hart Public House 1, East Street Havant - PO9 1AA																									
CONTRACTOR MUST NOTE ALL DIMENSIONS ARE TO BE WORKED FROM THE ARCHITECT'S DRAWING TO THE ARCHITECT BEFORE PROCEEDING																												
C COPYRIGHT																												
AUTHOR	PG	DRAWING No	23/201/P05	ARCHITECTS																								
			<table border="1"><tr><td>A</td><td>B</td><td>C</td><td>D</td><td>E</td><td>F</td><td>G</td><td>H</td></tr><tr><td>J</td><td>K</td><td>L</td><td>M</td><td>N</td><td>P</td><td>Q</td><td>R</td></tr><tr><td>S</td><td>T</td><td>U</td><td>V</td><td>W</td><td>X</td><td>Y</td><td>Z</td></tr></table>	A	B	C	D	E	F	G	H	J	K	L	M	N	P	Q	R	S	T	U	V	W	X	Y	Z	HAVANT
A	B	C	D	E	F	G	H																					
J	K	L	M	N	P	Q	R																					
S	T	U	V	W	X	Y	Z																					
			TEL. 02392 483153	MOB. 07808 483352																								