




Manor House
Cross Section A-A
(Proposed)
Scale : 1:150 @ A1



Manor House
Cross Section B-B
(Proposed)
Scale : 1:150 @ A1



Manor House
Cross Section C-C
(Proposed)
Scale : 1:150 @ A1

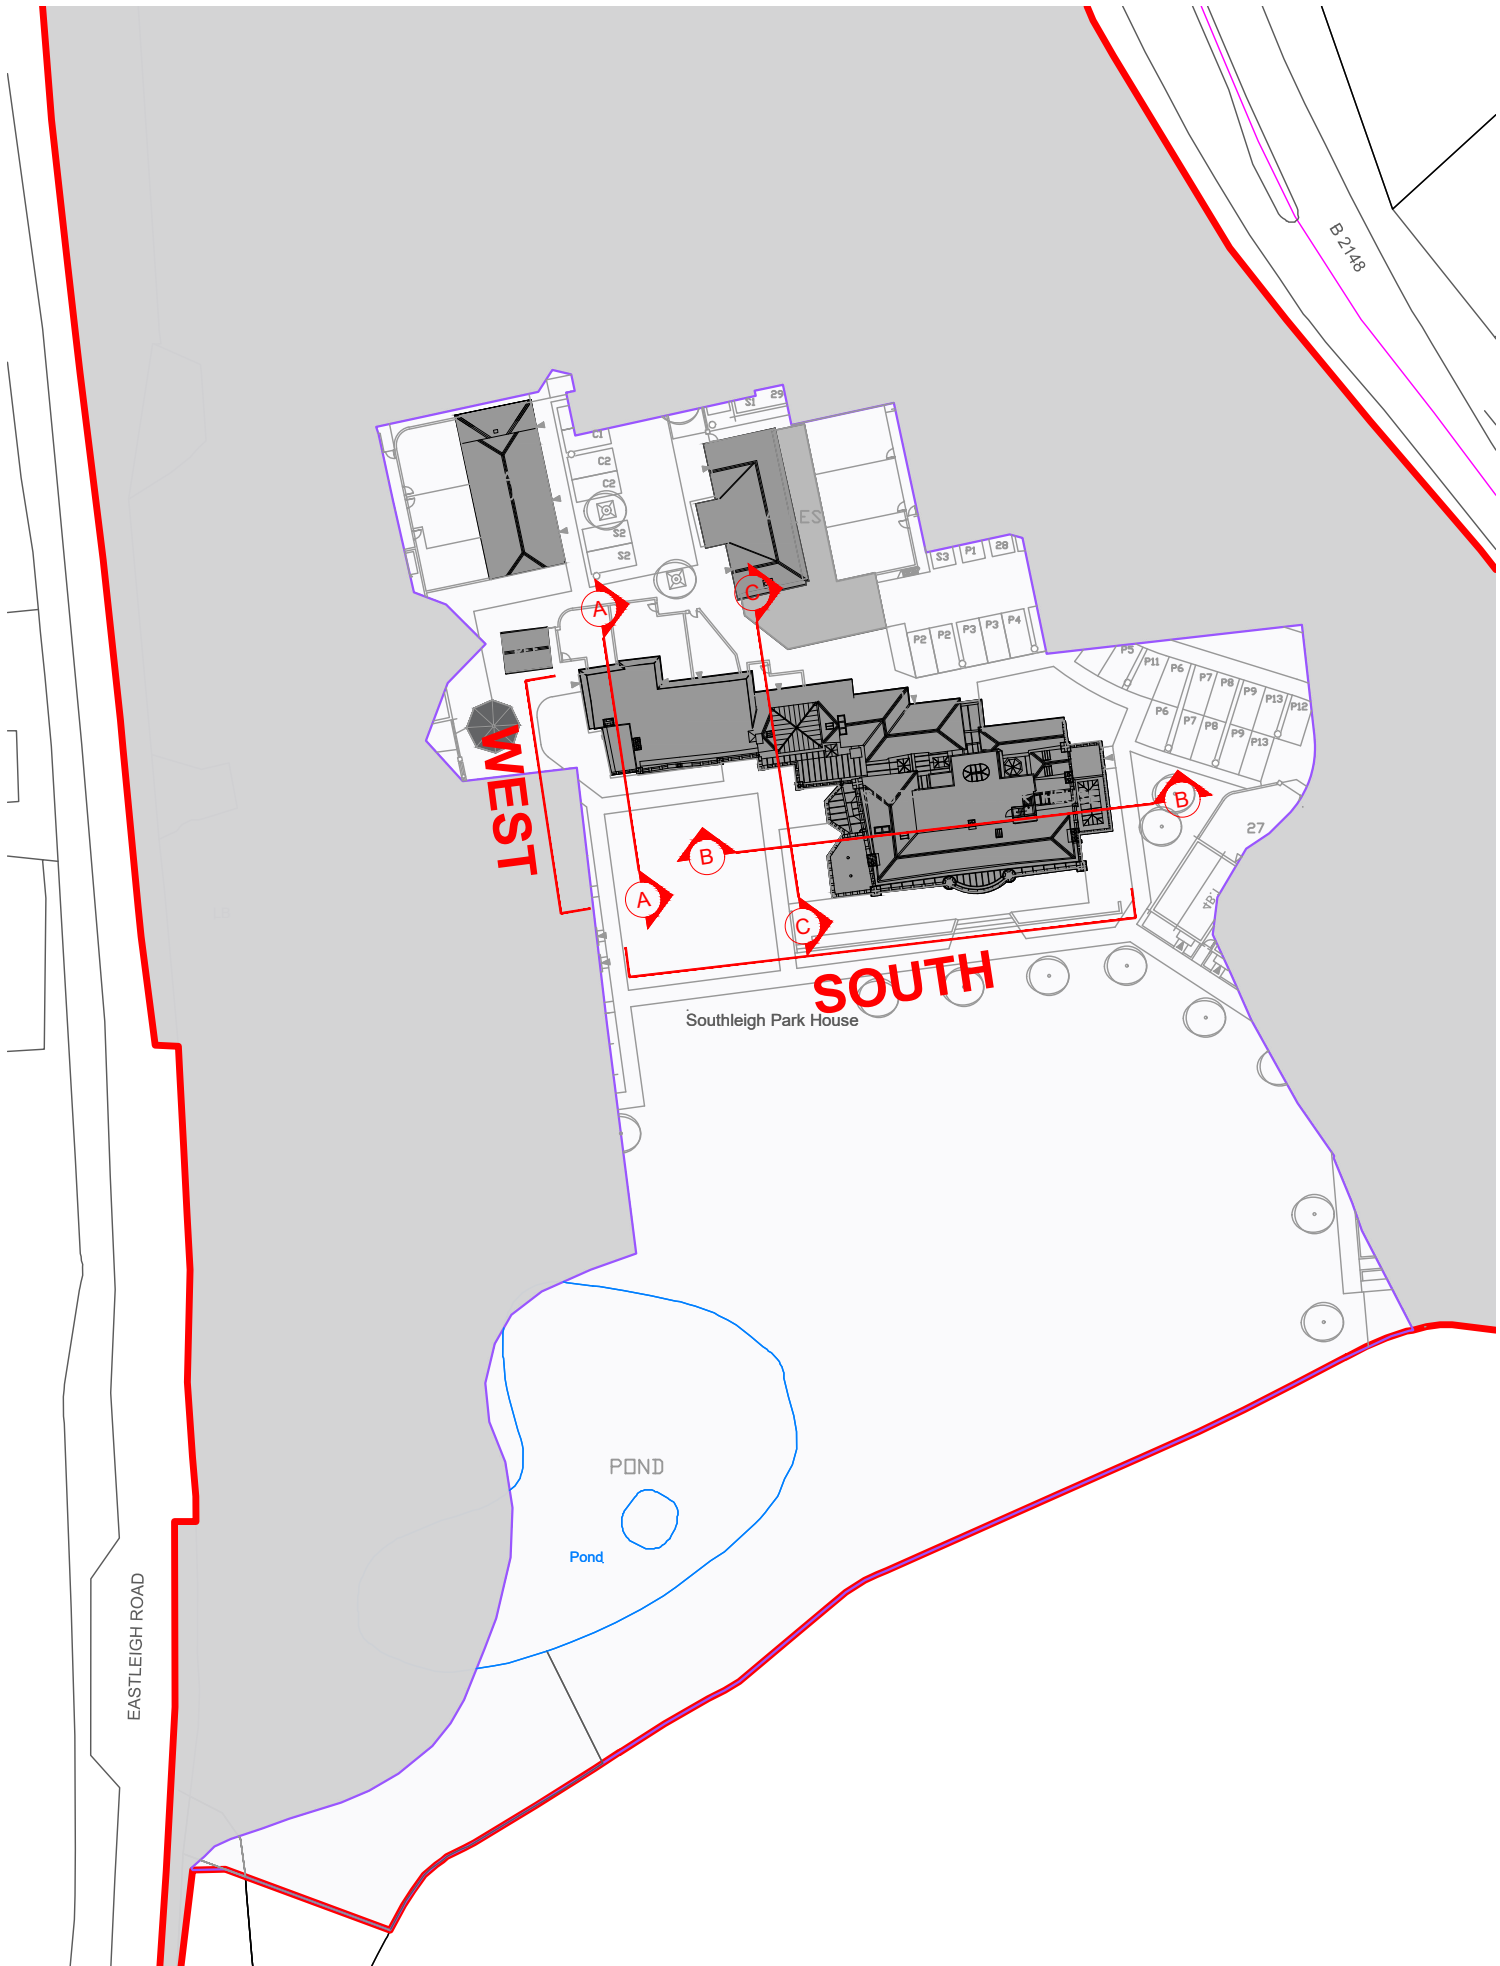

Key Plan
Scale : NTS @ A1

SCALE BAR 1:150

0 5 10 15 20
© FSL GROUP Property & Copyright. Use of drawings is not permitted nor can they be copied, duplicated or distributed without the consent of FSL Group. All designs are the sole property of FSL Group, and may not be used, transferred, or disclosed to a third party without the express permission of FSL Group. Electronic copies of this drawing are supplied for convenience only. No dimensions or other information should be used from the electronic copy.

Minor amendments		HC	CMH	22.08.23
B Planning Drawing Up Issue		HC	CMH	14.08.23
Rev:	Description:	Drawn:	Checked:	Date:
Drawing Status:				
PLANNING				
CONCEPT - TENDER - APPROVAL - CONTRACT - CONSTRUCTION - AS BUILT				
 M4, The Millennium Centre, Crosby Way, Farnham Surrey GU9 7XX +44 (0)1252 745200 info@fsl-group.co.uk www.fsl-group.co.uk				
Client:		Site Address:		
Bargate Homes		Southleigh Park House Havant PO9 2PE		
Floor & Drawing:				
Manor House South/West Proposed Sections				
Drawing Number:				
28473 — MANOR — PR-SEC — C				
Project Number	Building	Drawing Code	Revision	
Produced By:	HJC			
Creation Date:	12/11/20			
Scale:	SCALE 1:150@A1			
Drawing Notes: Figured dimensions only are to be taken from this drawing - DO NOT SCALE. Contractors must verify all dimensions prior to construction and any discrepancies are to be reported.Design © FSL Group				