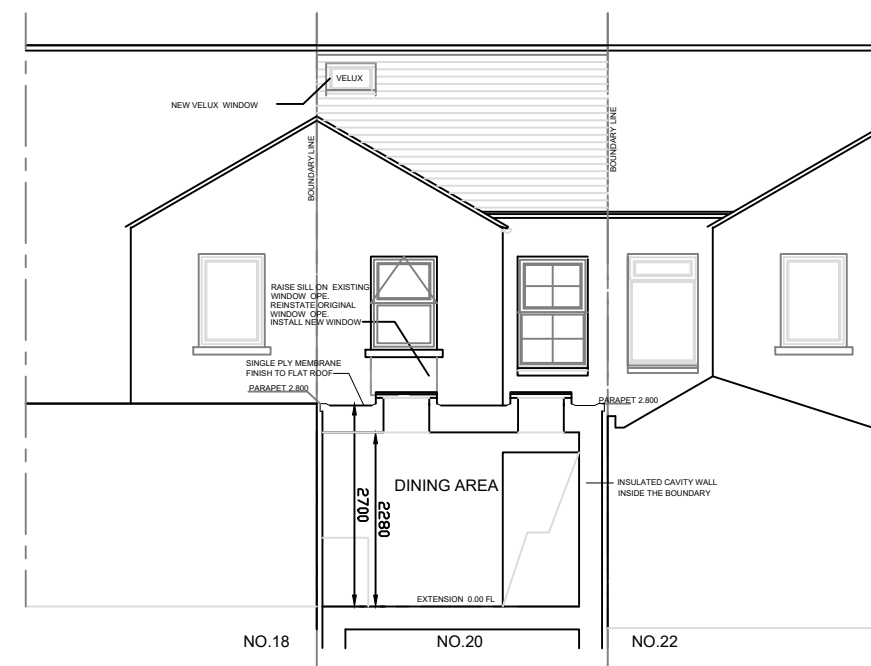
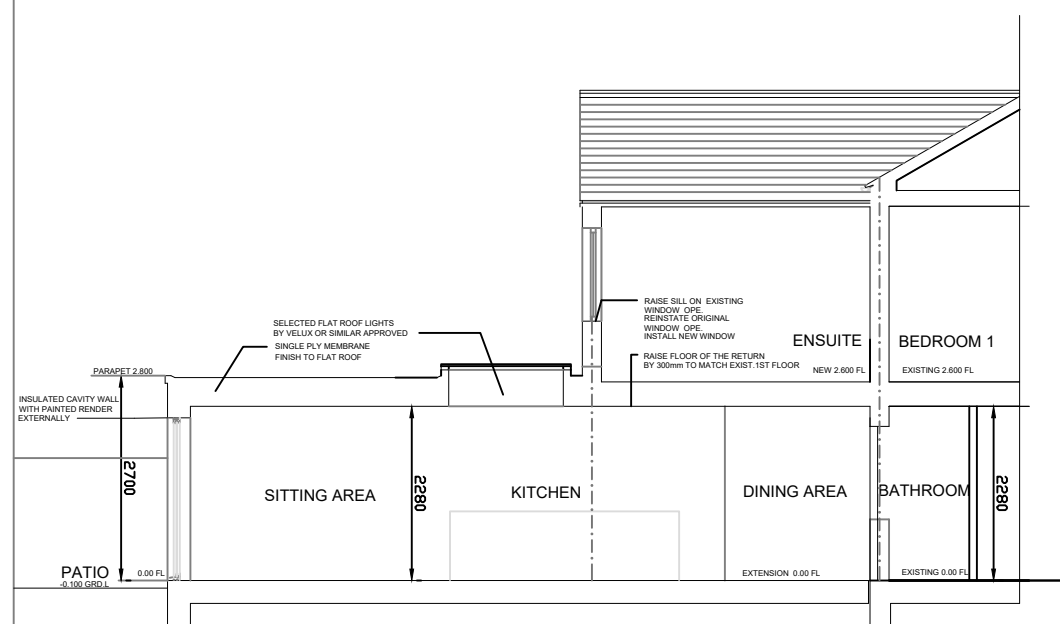
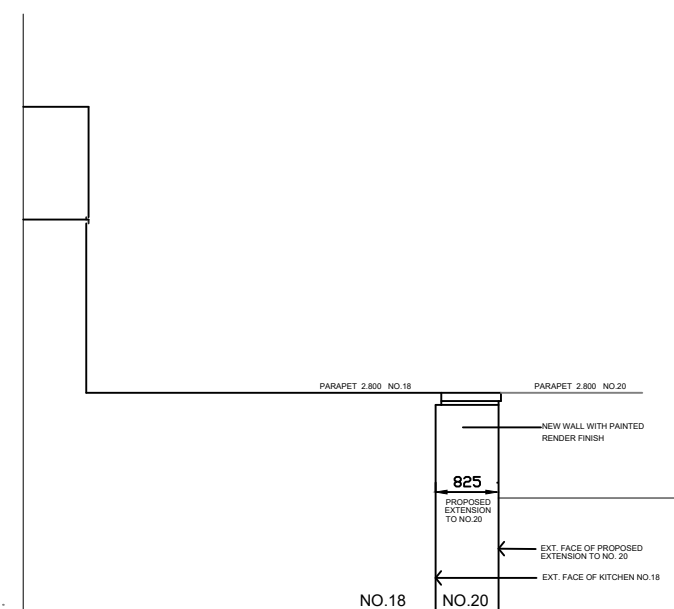
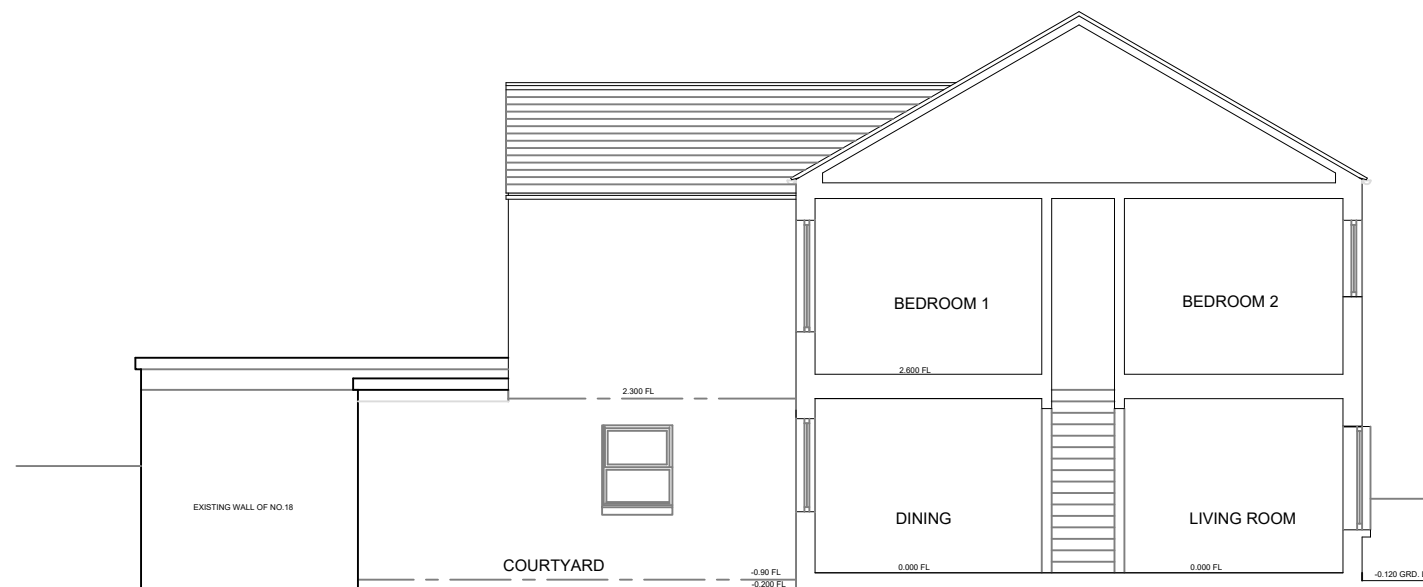


PLANNING

PROJECT :	PROPOSED REAR + SIDE EXTENSION 20 KINGS ROAD, EMSWORTH PO107
CLIENT :	J + A HEARN
DWG :	EXISTING + PROPOSED SECTIONS
DATE :	07/09 / 23
SCALE :	1:100 @ A3
DRAWN :	AB
DWG. NO. :	260-PL-04 REV. :

ANNE BARNES | ARCHITECT

47 Marlborough Park North,
Belfast BT9 6HL
Northern Ireland
MOB: +00447970371292
Email: barnesanne47@gmail.com

THIS DRAWING IS COPYRIGHT