



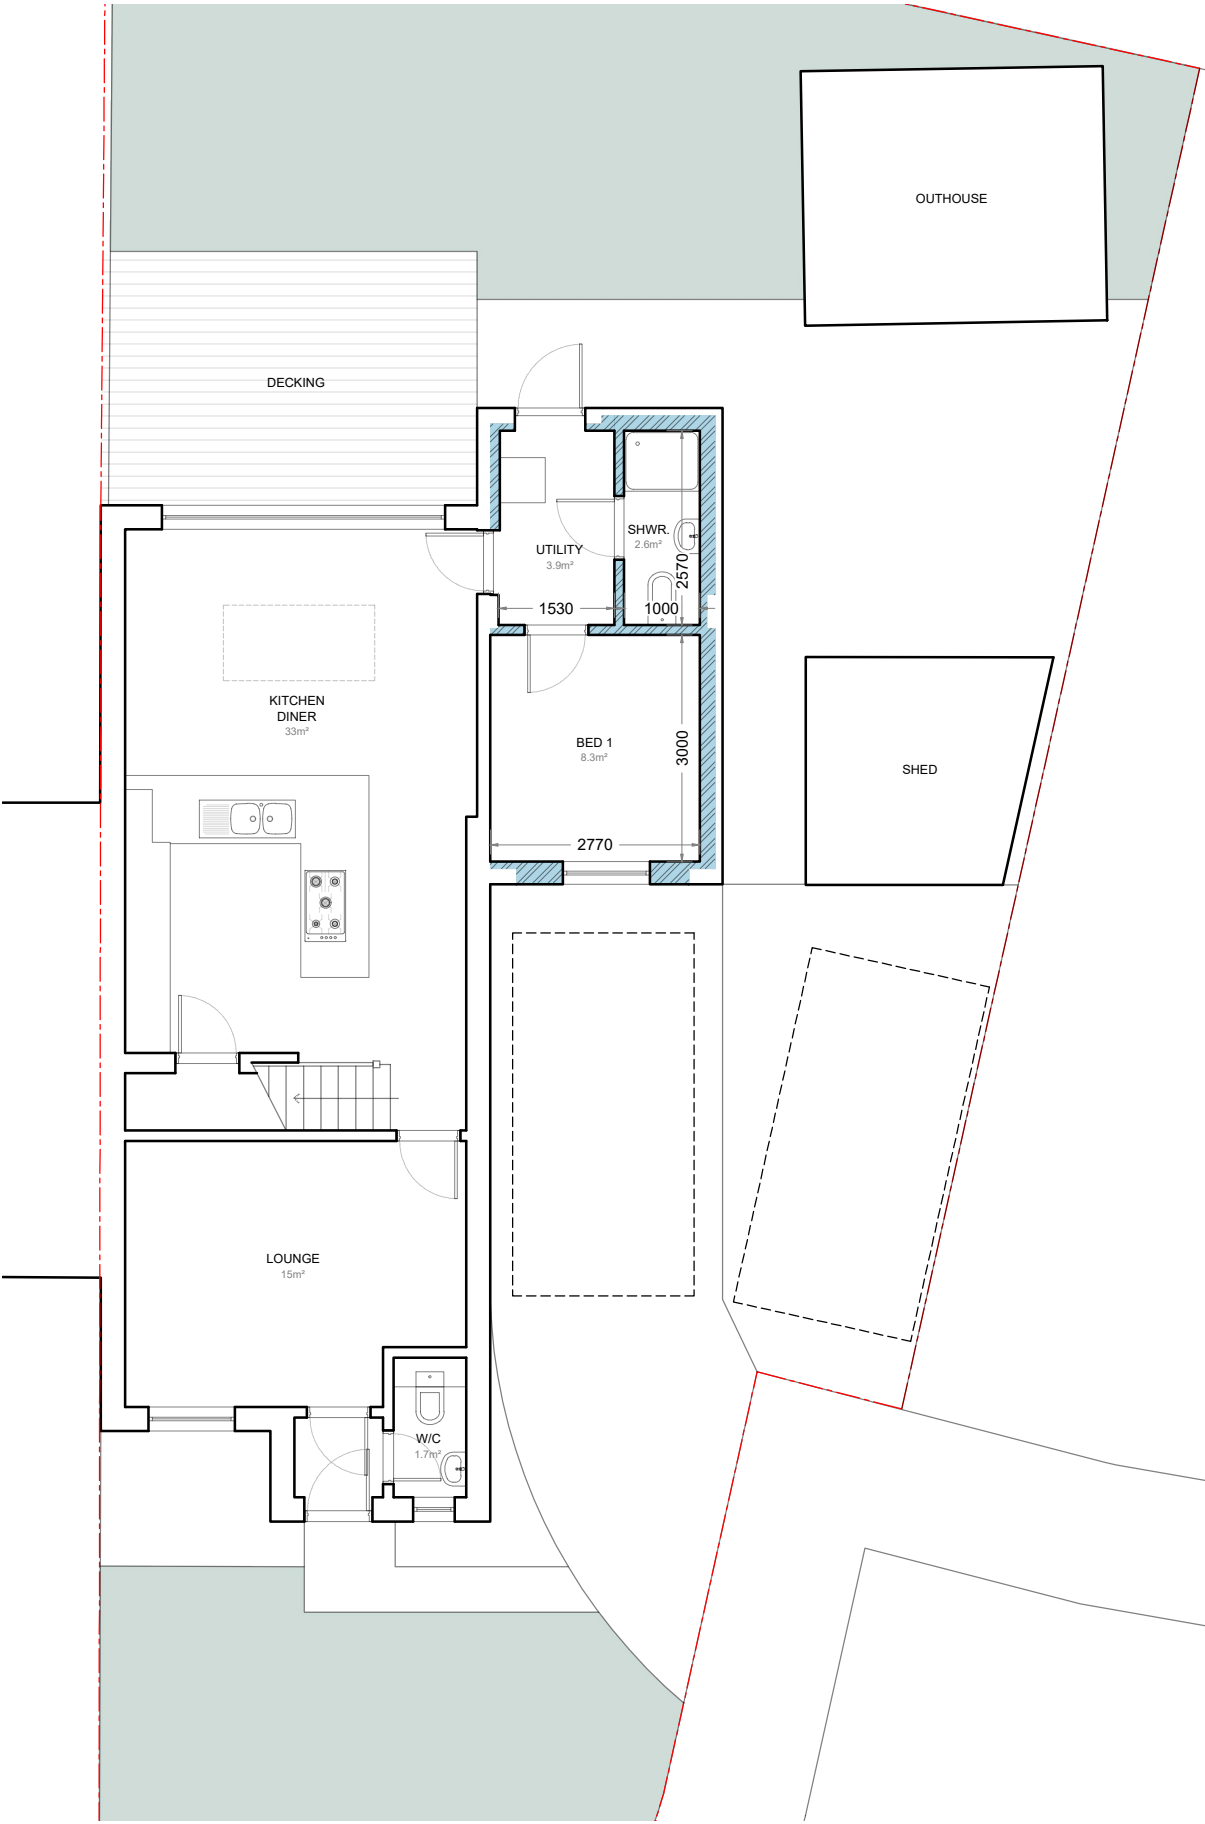


GROUND FLOOR PLAN

scale - 1:100

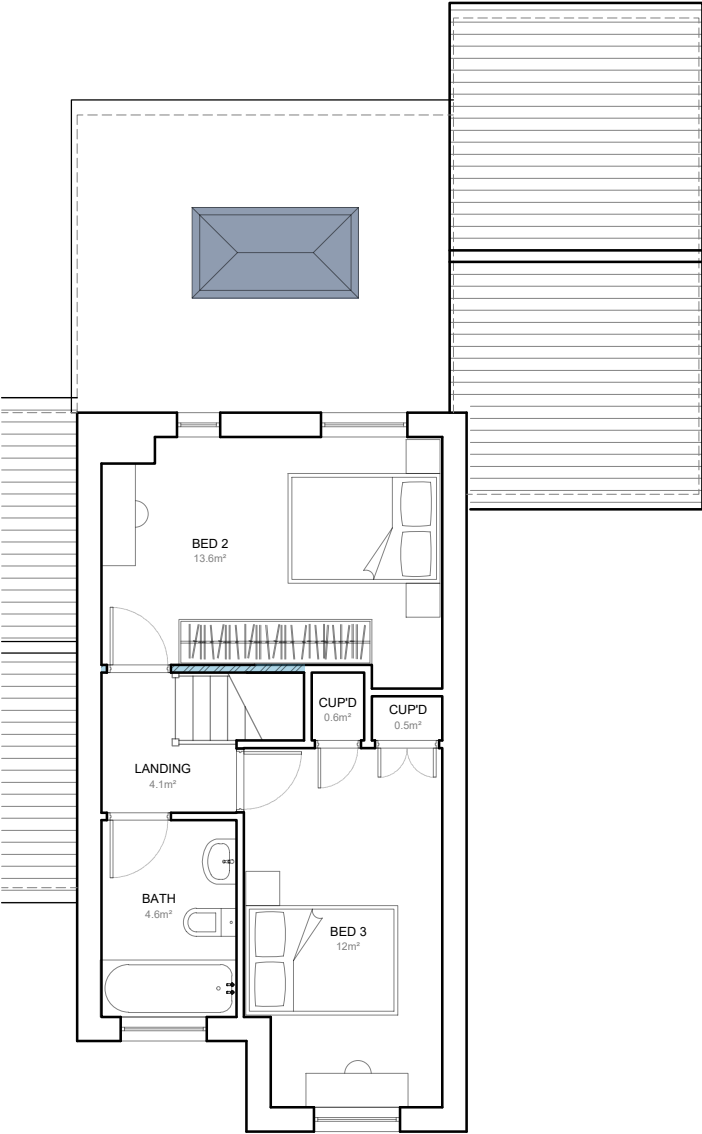

FIRST FLOOR PLAN

scale - 1:100

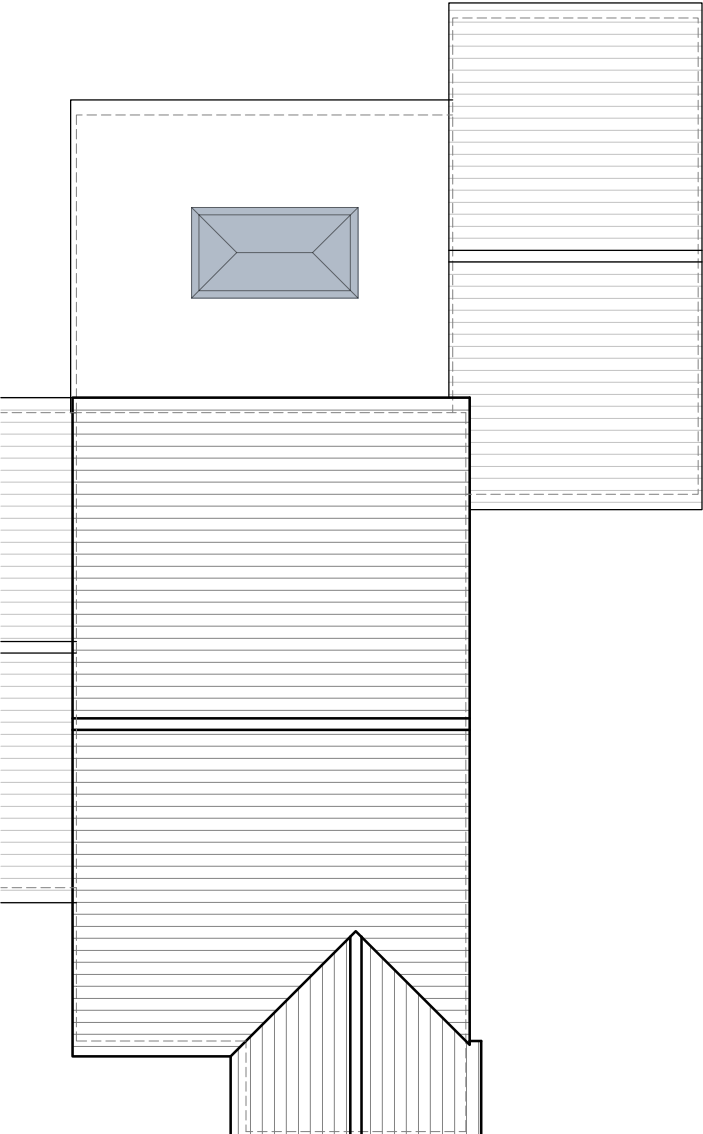

ROOF PLAN

scale - 1:100