
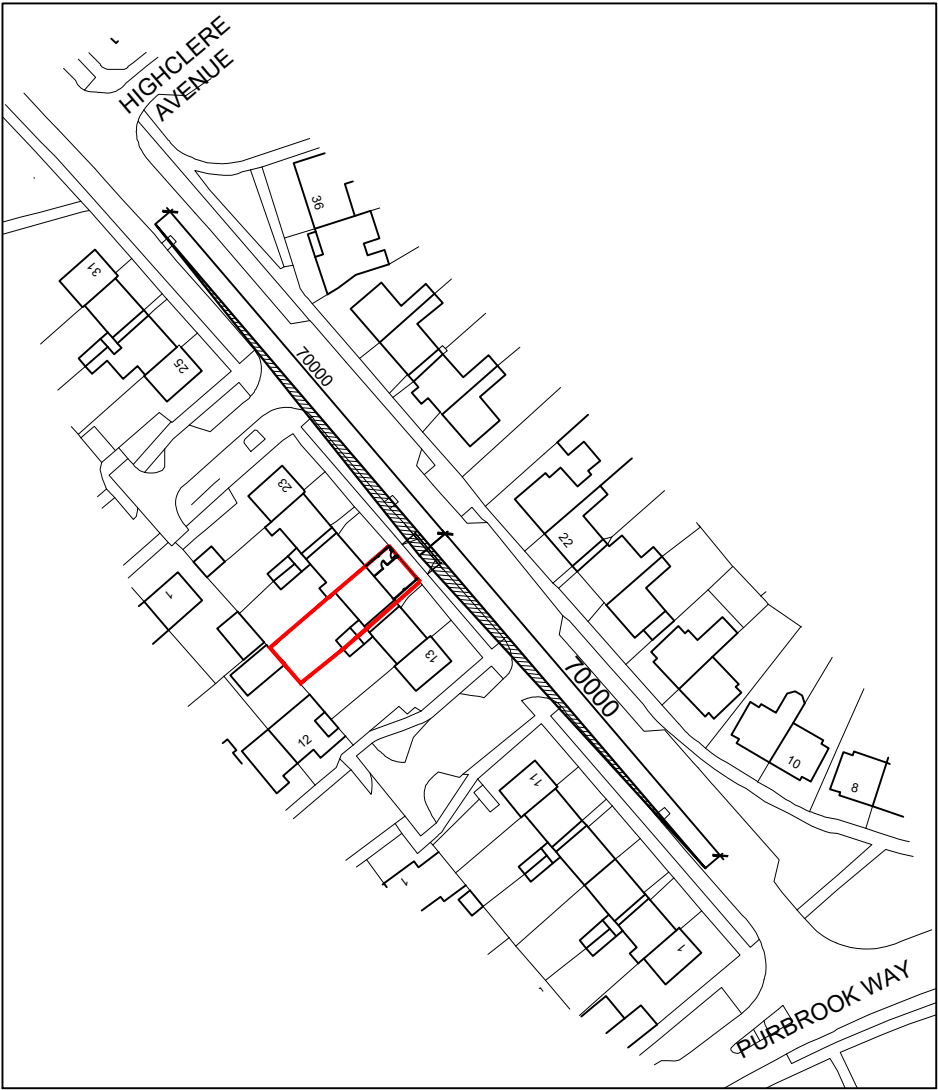


NOTES:

Dimensions to be checked on site before commencing work. Any discrepancies shall be reported to the architect immediately.


Do not scale from these drawings except for planning purposes. Use figured dimensions only.

Where applicable this drawing is to be read in conjunction with other consultants' drawings.


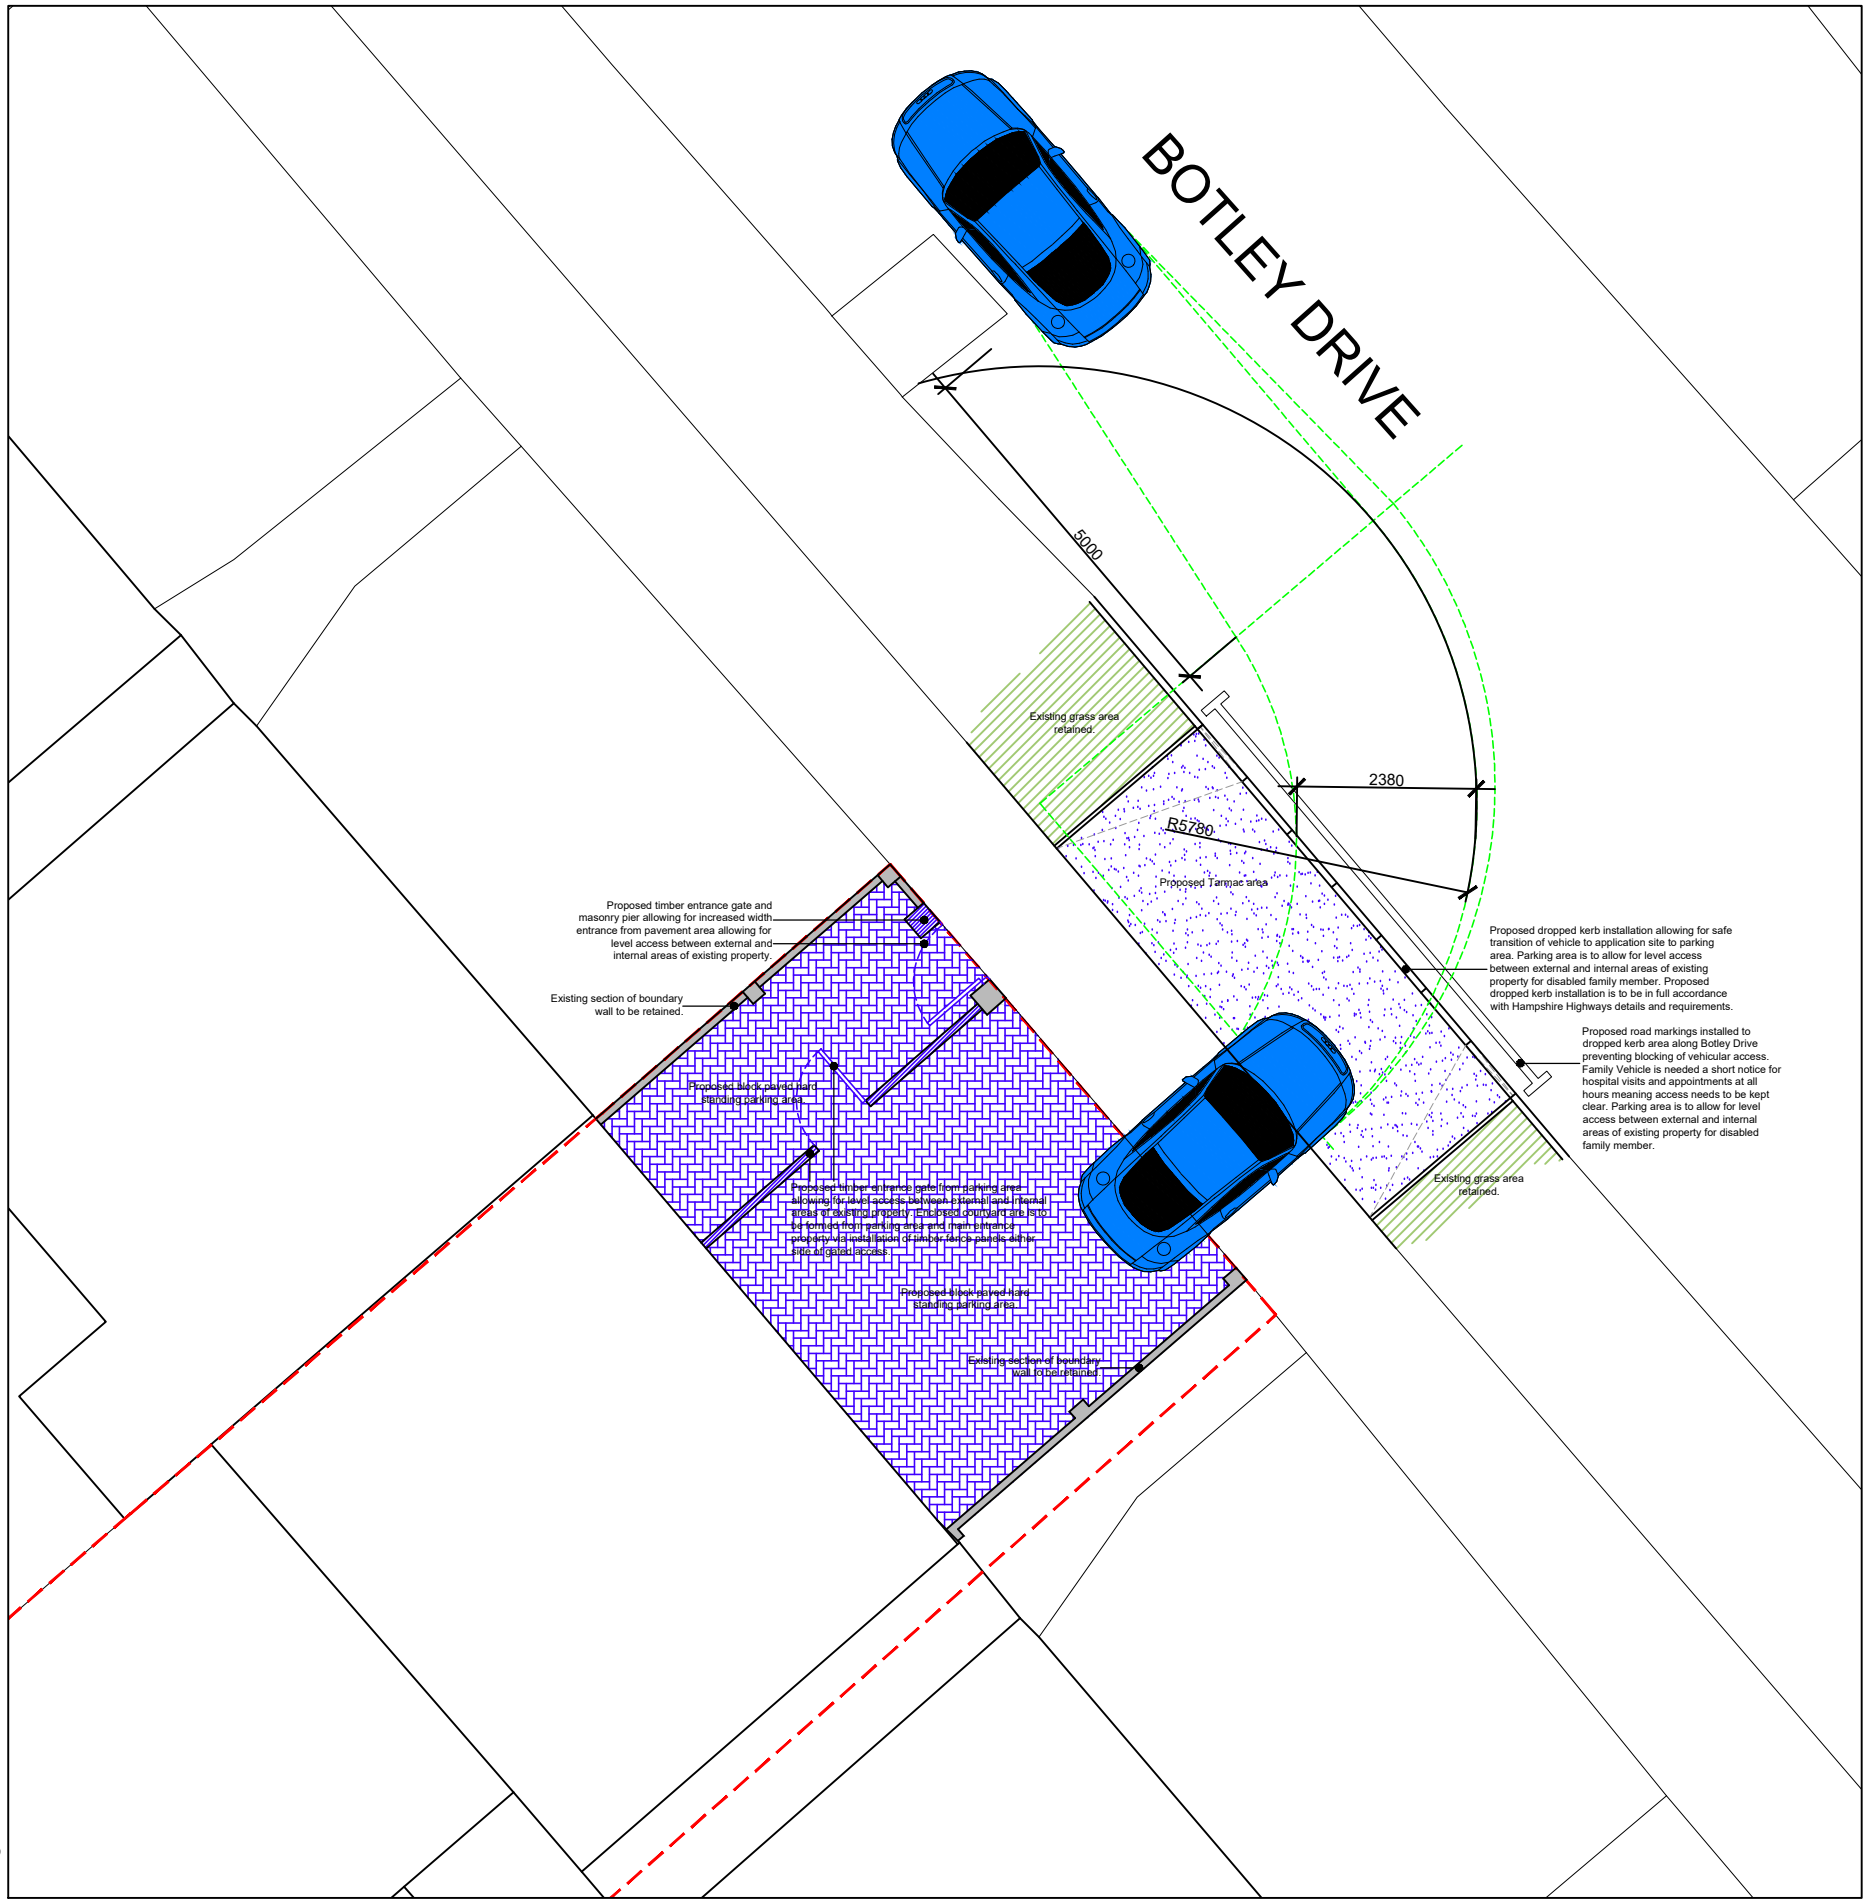


Ordnance Survey, (c) Crown Copyright 2023.
All rights reserved. Licence number 100022432

Vision splay plan scale 1:1250

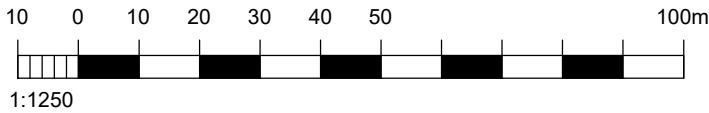

Turning circle & dropped kerb plan scale 1:100

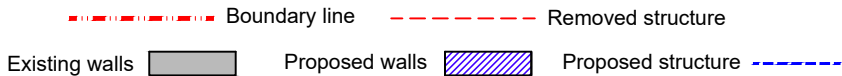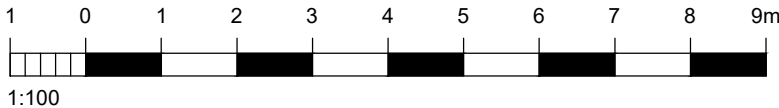

For MS WOOD	Title PROPOSED EXTERNAL PLANS	Office Tel: 01243 933732
Project PROPOSED ELEVATIONAL CHANGES, ONSITE PARKING, DROPPED KERB & INTERNAL RENOVATION AT 17 BOTLEY DRIVE, HAVANT, HAMPSHIRE, PO9 4PH	Date SEP 2023	Email: admin@jb-architecturedesign.com
	Drawn SR	Web: www.jb-architecturedesign.com
	Scale as noted @ A3	
	Checked -	
	Job Number PL 739.23	
	Drawing Number 06	
	Revision A	

