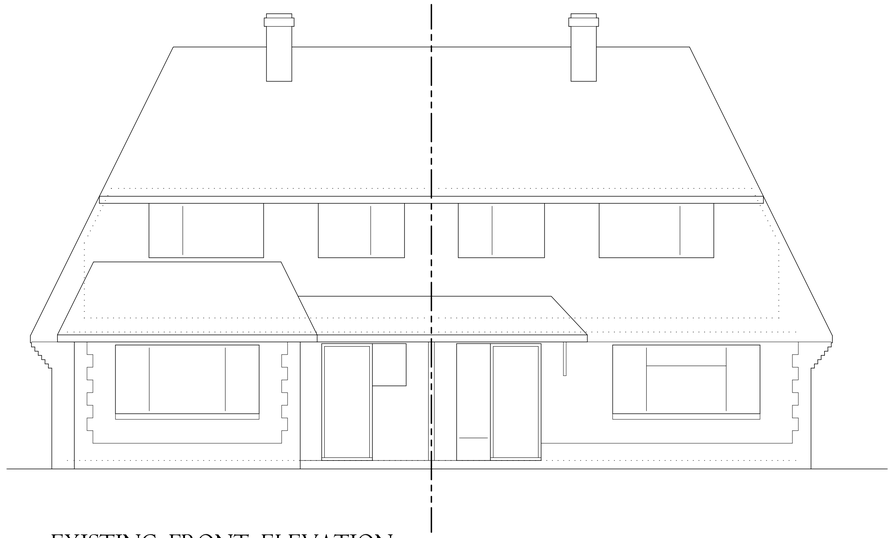

EXISTING FRONT ELEVATION

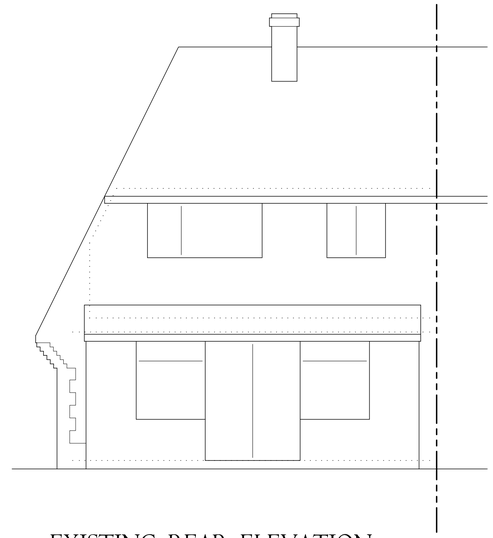

EXISTING REAR ELEVATION

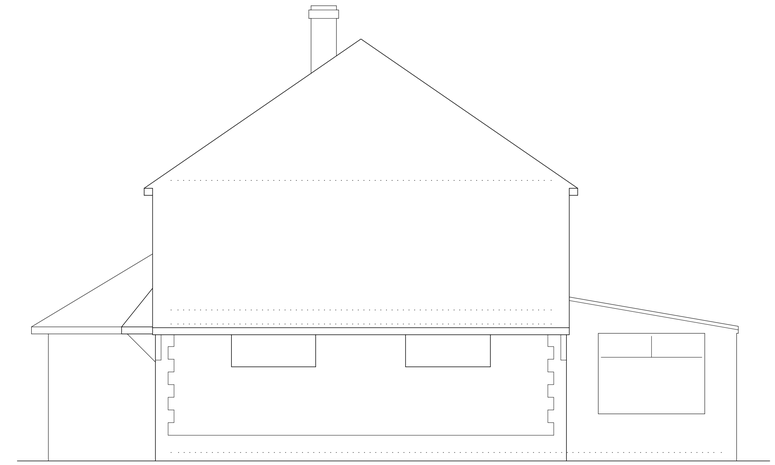

EXISTING SIDE ELEVATION

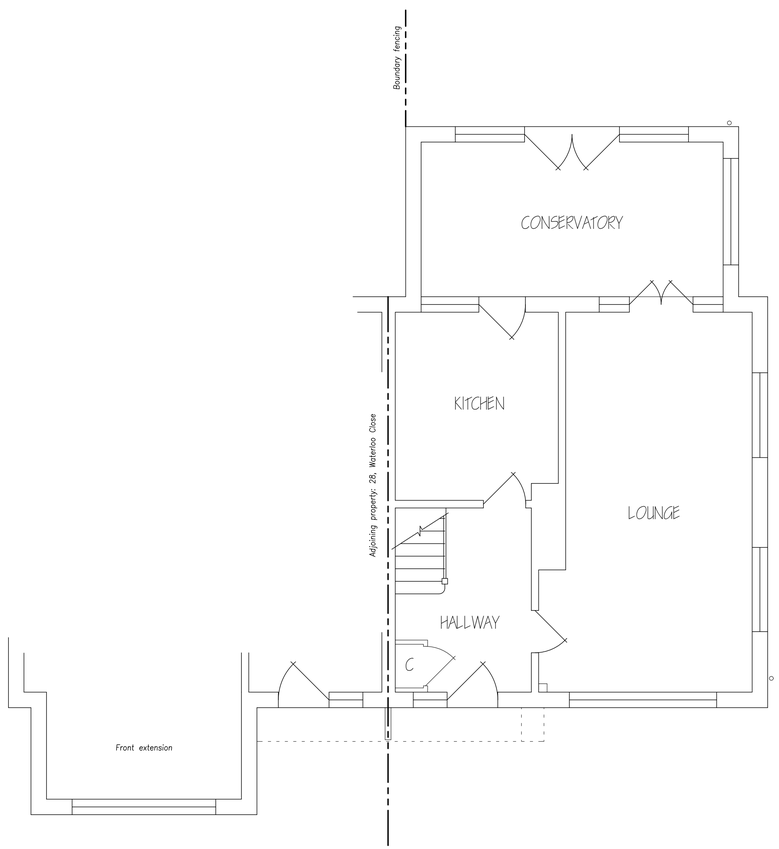

EXISTING GROUND FLOOR PLAN

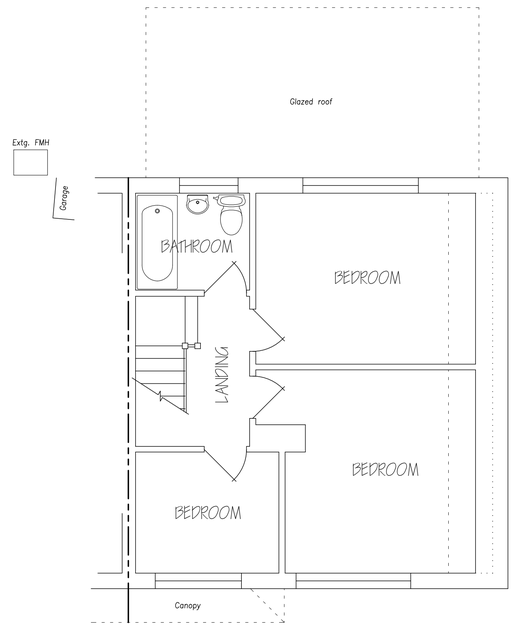

EXISTING FIRST FLOOR PLAN

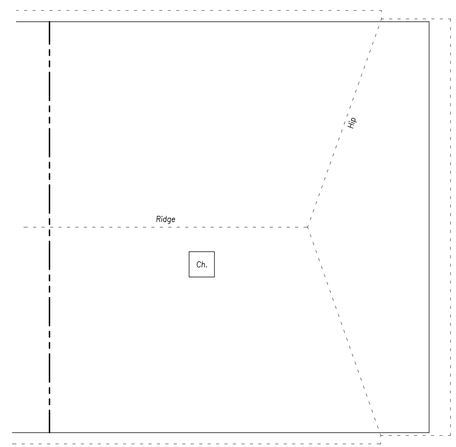

EXISTING ROOF PLAN

© Williamson & Daughter - MMXXIII. Use figured dimensions given in preference to scaling. All dimensions to be checked on site. All works subject to Planning and Building Regulations approval. Any discrepancies to be reported immediately upon discovery.

0 0.5 1.0m. 2.0m. 3.0m. 4.0m. 5.0m.

Scale 1:50

Williamson & Daughter

WAD House, 248A, Cobham Road, Fetcham, Surrey. KT22 9JF.
T:0208. 715. 9300 / 07831 244 491 E:Info@Williamson-design.co.uk

Title BUILDING SURVEY

Address
26, WATERLOO CLOSE,
COWPLAIN, WATERLOOVILLE,
HAMPSHIRE. PO8 8QJ.

For Mr. & Mrs. C. Dodds.

Date DECEMBER 2023 Scale 1:50 (A1) Drawn GPW

Drawing Number
S-1950-D-01

DRAWING No: 1950-Dodds-01

PROJECT TITLE: 26, WATERLOO CLOSE

DRAWN BY: GPW

PLOT DATE: 22.xii.23