


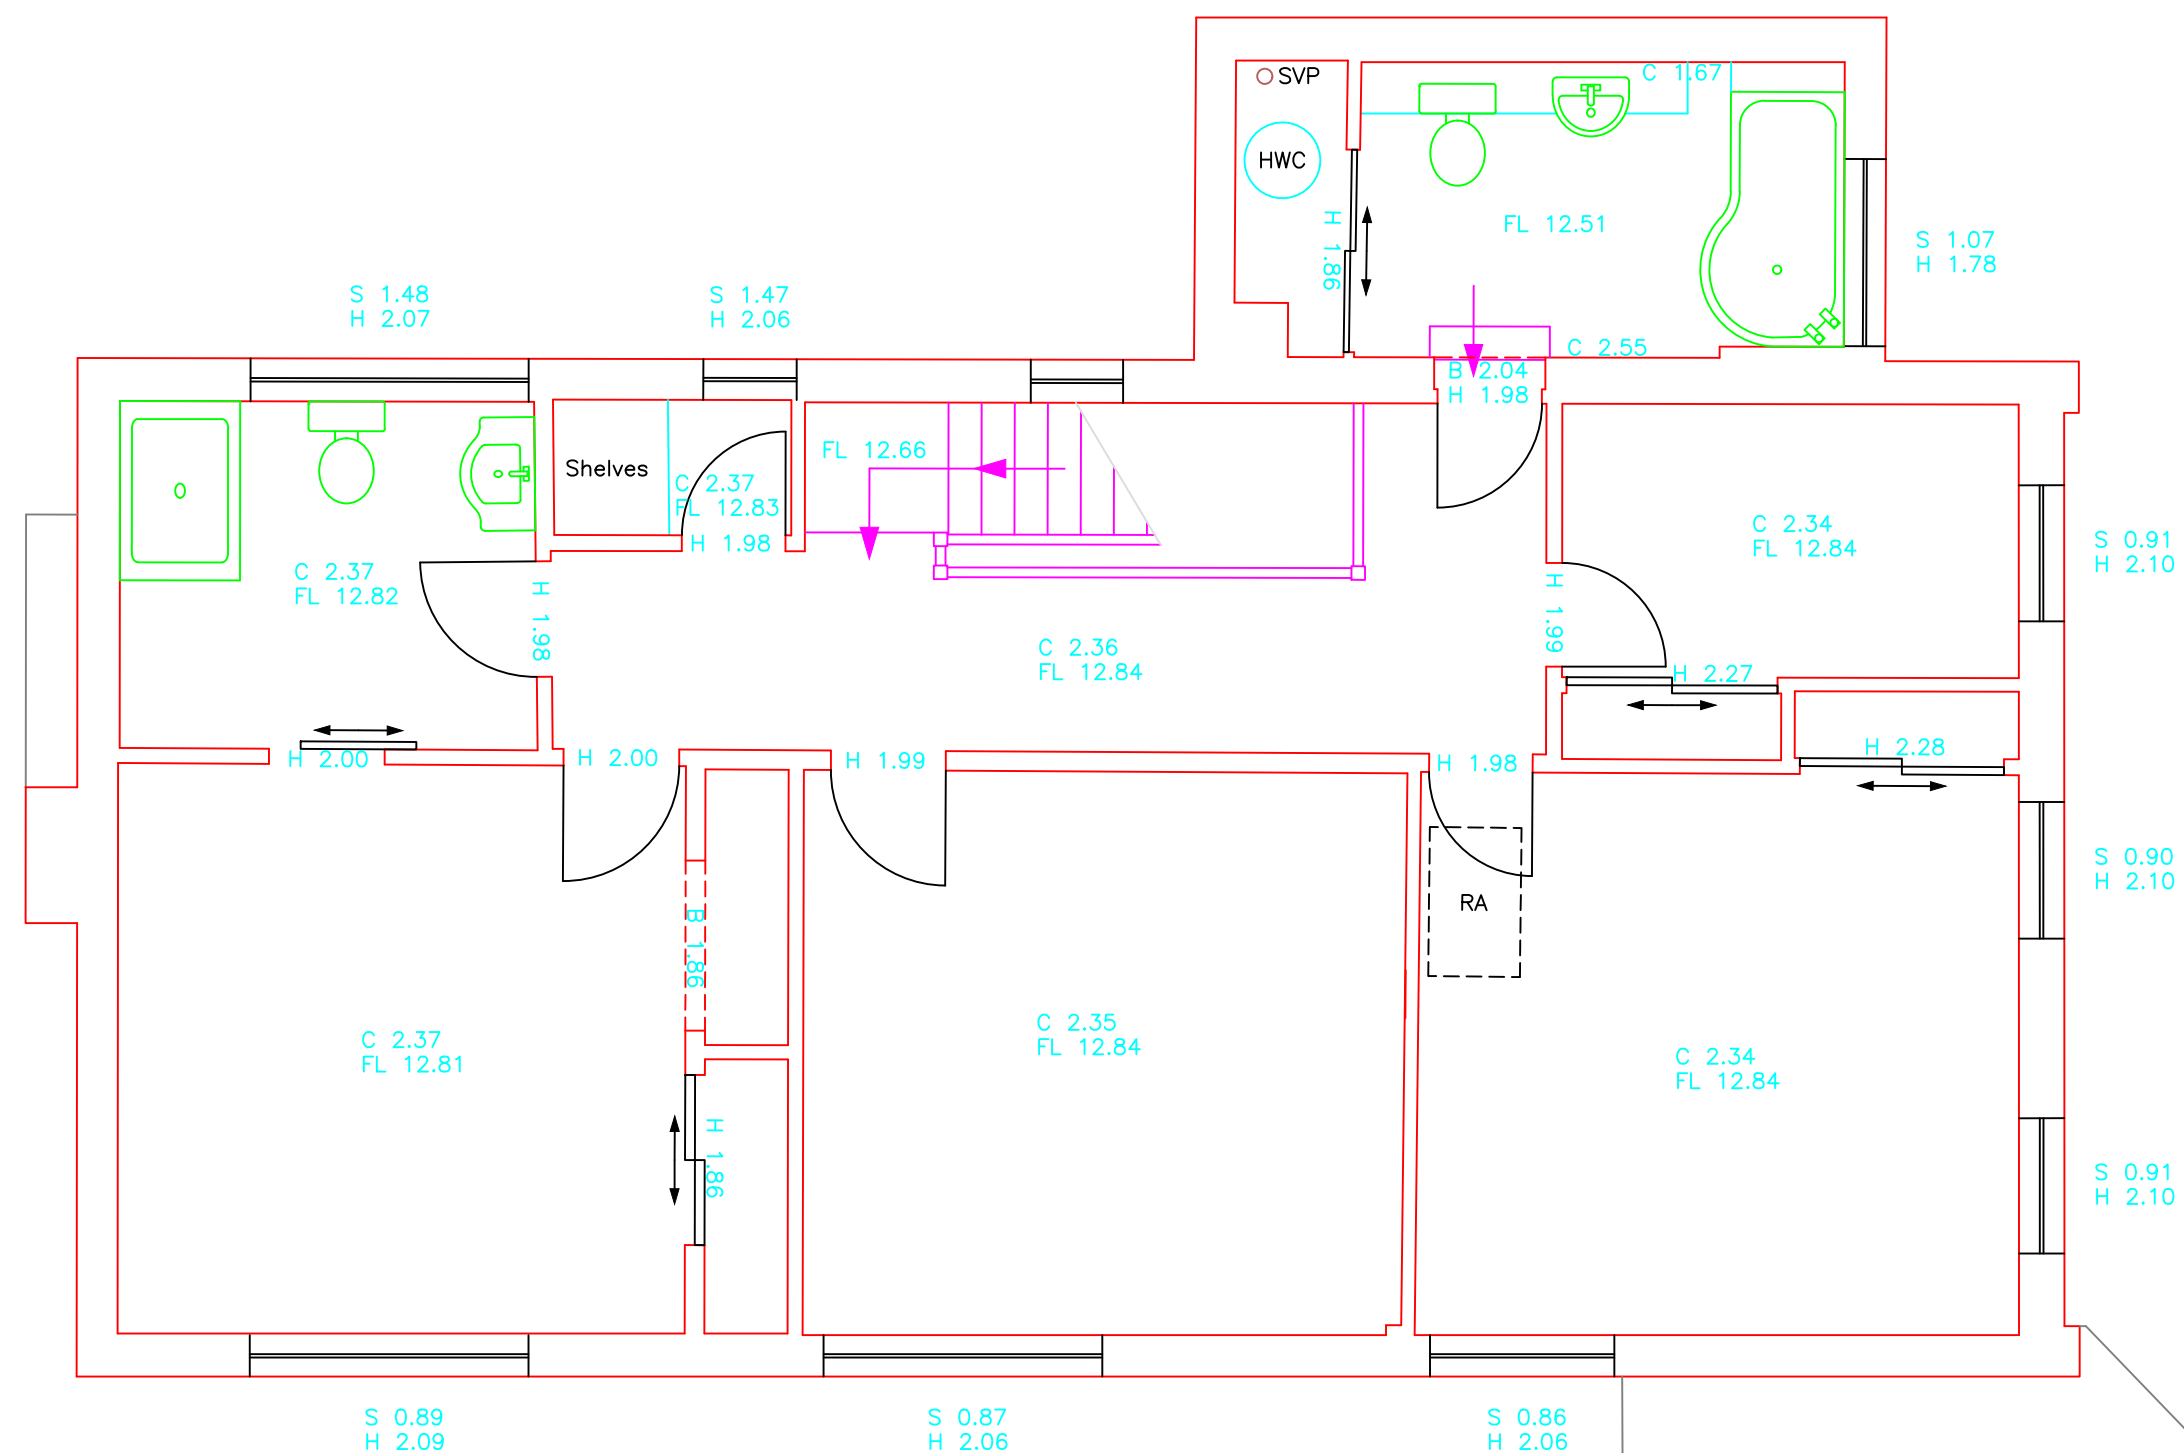

Meters 0 1 2 3 4 5

Scale Bar

LEGEND	
FL	Floor Level
B	Beam Height
A	Arch Height
C	Ceiling Height
FC	Fallse Ceiling Height
P	Purling Height
S	Sill Height
H	Head Height
RA	Roof Access
RL	Roof Light
IC	Inspection Cover
RWP	Rain Water Pipe
HLW	High Level Window
HWC	Hot Water Cylinder

Northpoint
The northpoint is indicative only.

Levels
Levels are related to a temporary benchmark height 10.00 m situated at station 1, 1000mE, 1000mN.



3DMap Surveys Ltd
Web: 3dmapsurveys.co.uk
Email: sales@3dmapsurveys.co.uk
Phone: 02380 485 968

Client	David & Jo Hammond
--------	--------------------

Location	Bluebells Woodlands Avenue Emsworth, Havant Hampshire, PO10 7QE
----------	--

Type of Survey	Measured Building Survey
----------------	--------------------------

Plotted Scale	1:50@A2	Date	April 2023
---------------	---------	------	------------

Ref No	230312	QA Checked	NP
--------	--------	------------	----

Revision	Drawing No 2 of 3
----------	-------------------