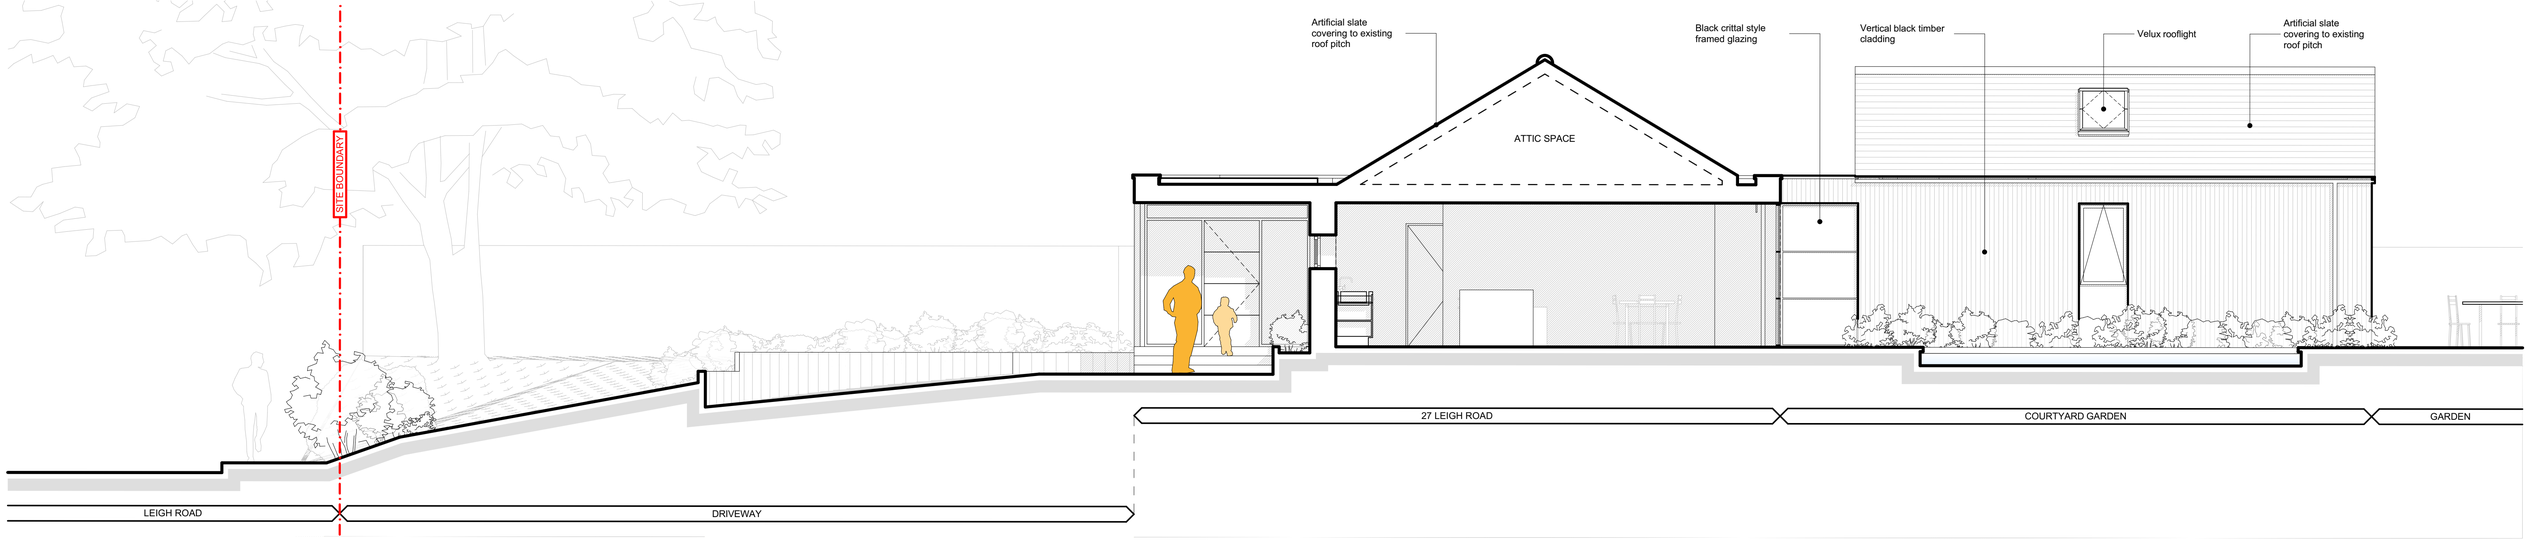

E6 North Courtyard Elevation 1:50

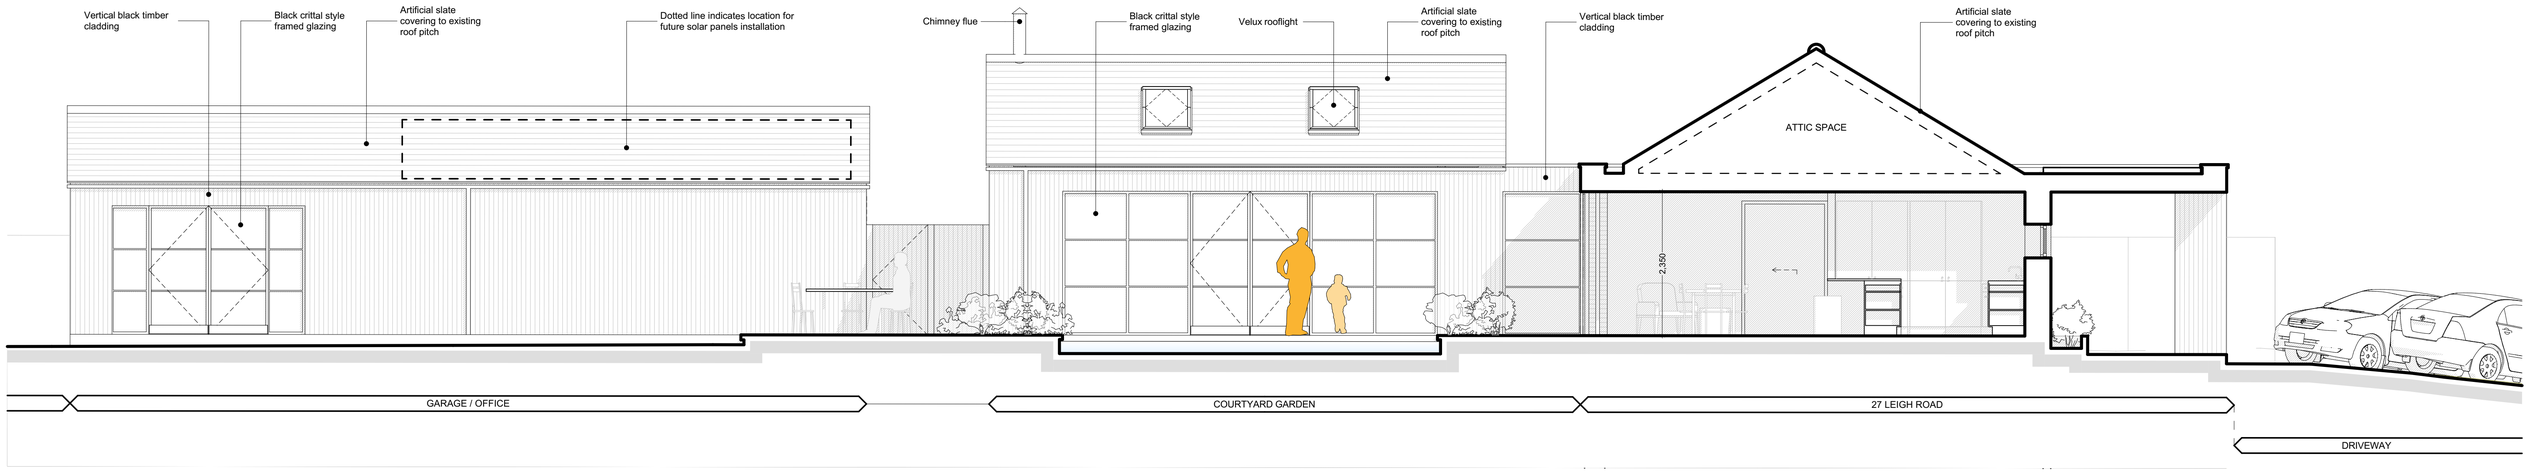

E5 South Courtyard Elevation 1:50

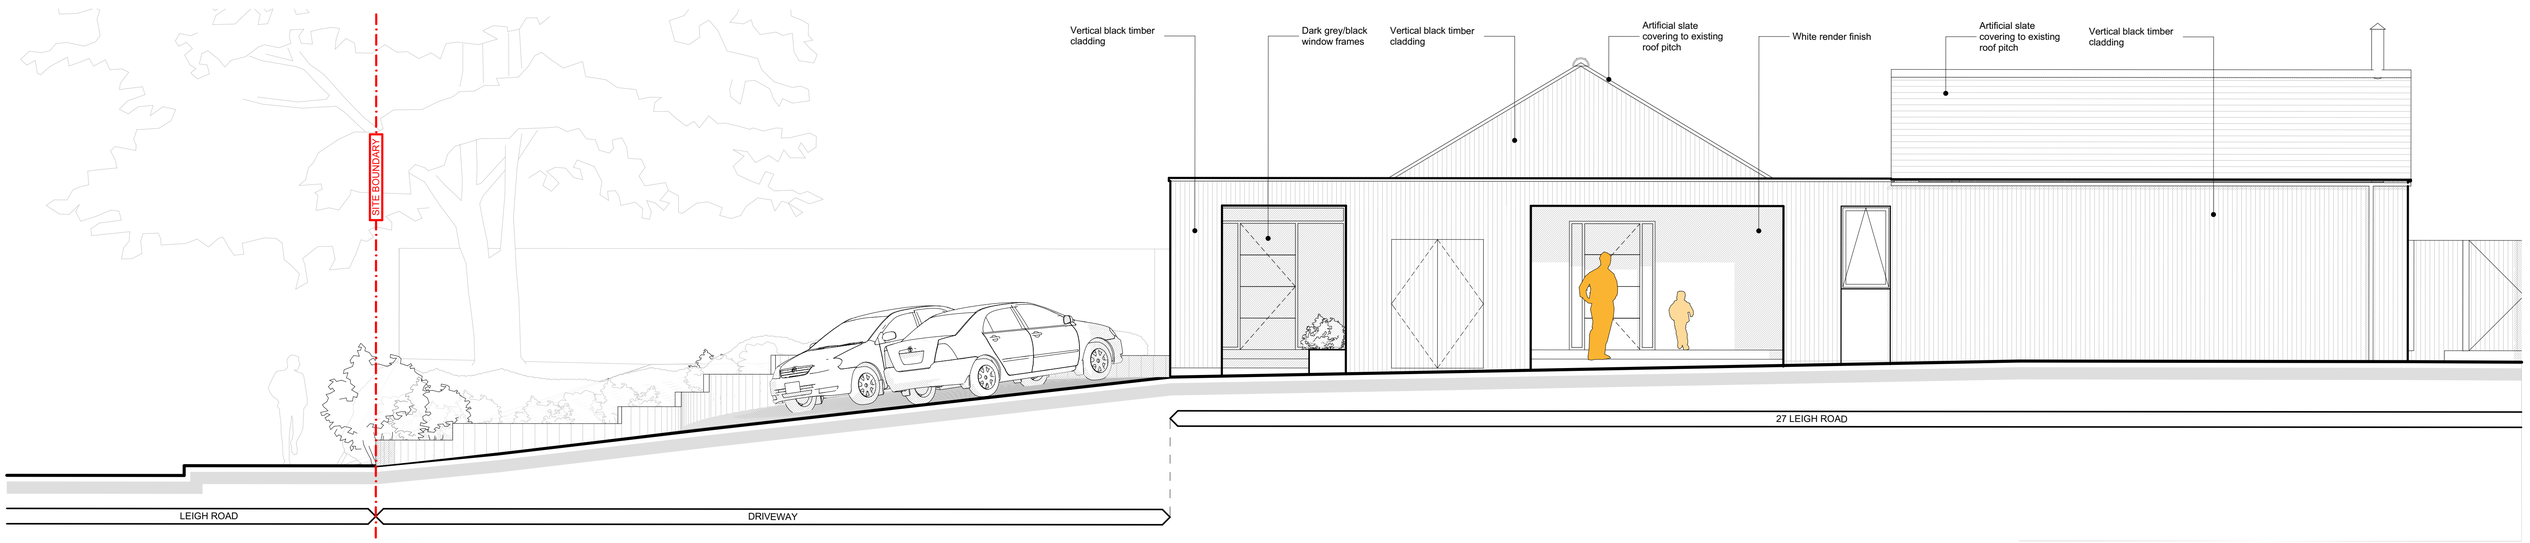

E3 North Elevation 1:50

rev.	date	changes description	issued by
P02	12/05/2023	Garage height reduced, Garage roof pitch amended	DF
P01	30/03/2023	Planning Issue	DF

Existing
Proposed
Structure to be removed
Site Boundary

0 1 2 3 4 5M
1:50@A1

ARCHI BUILD

this drawing is the copyright of ARCHIBUILD and may not be copied, altered or reproduced in any way or passed to a third party without written authority. All dimensions subject to site survey and site verification. Do not scale for construction ©

www.archibuild.uk
hello@archibuild.uk
t: 02393 812350
m: 07500 662998

drawn by	date created	project title	project	number
DF	27/06/2023	27 Leigh Road	Leigh Road	0005
checked by	scale at A1	document title	suitability description	revision
Client	1:50	Proposed Elevations 01	Planning	P02