





- ① Zinc flat roof
- ② uPVC doors & windows to match existing (white)
- ③ Bricks to match existing
- ④ Velux roof lantern
- ⑤ Zinc cladding to dormer
- ⑥ Replace felt roof with single ply
- ⑦ Aluminum doors & windows (white)
- ⑧ Aluminum windows (grey)

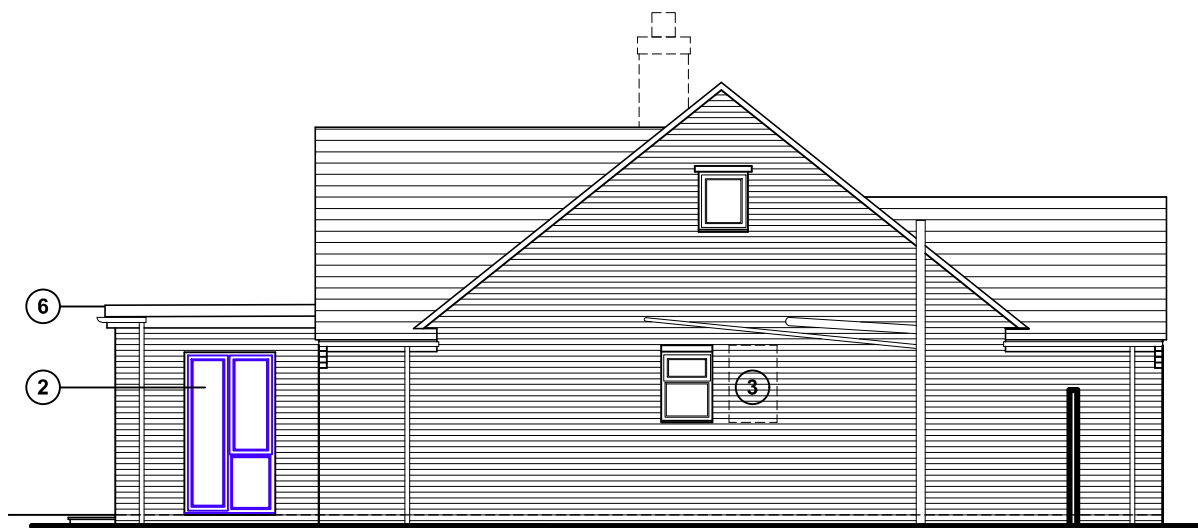

North (side) elevation

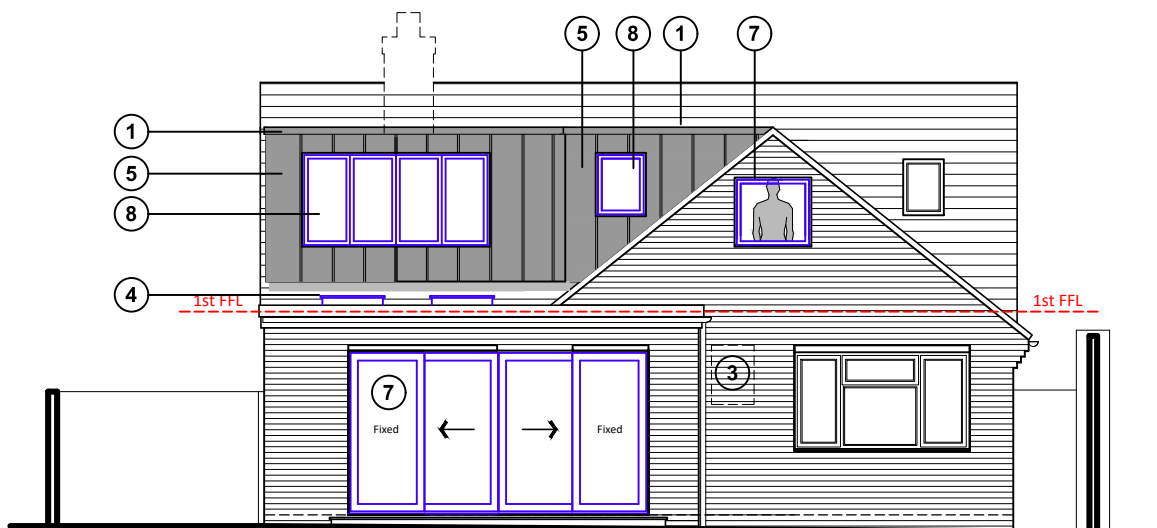

East (rear) elevation

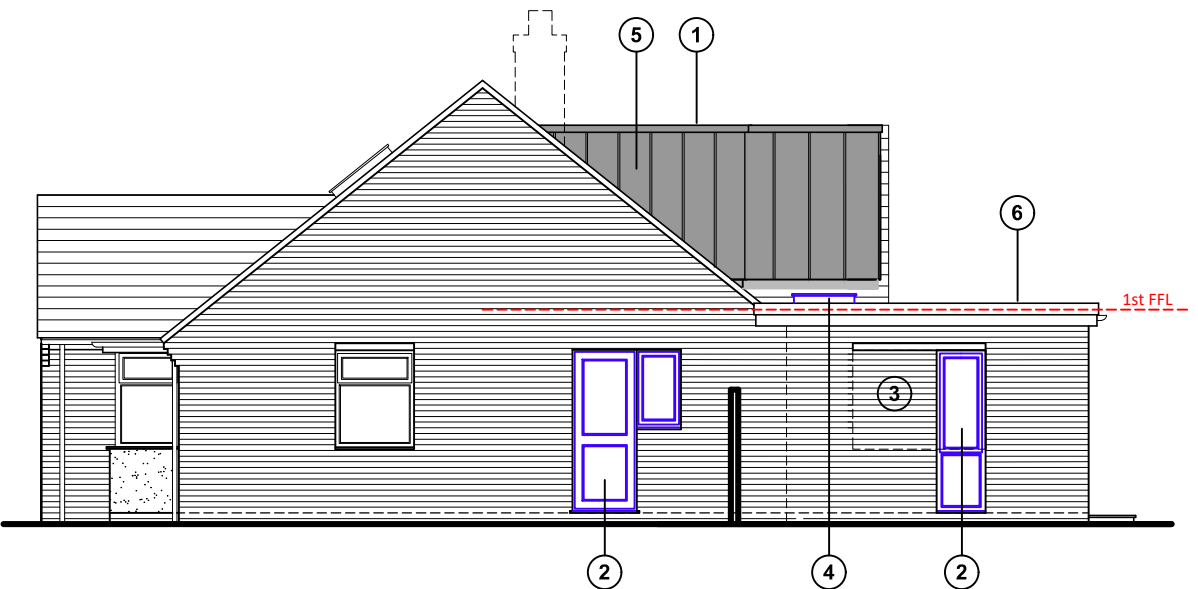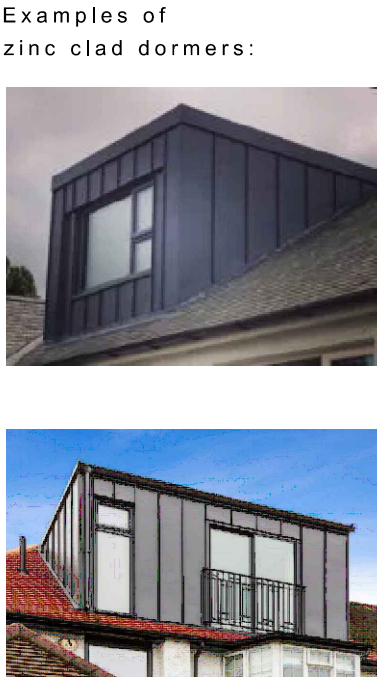


South (side) elevation



West (front) elevation (unchanged in new proposal)

- General notes:
- 1) All fascias and soffits to be white uPvc (dormer to be black).
 - 2) All gutters & rainwater goods to be black.

Proposed elevations scale 1:100

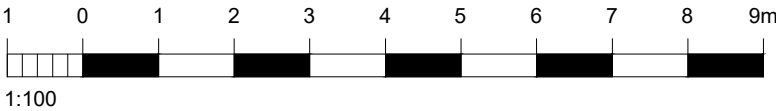

For MR & MRS ROBERTS	Title PROPOSED ELEVATIONS	Office Tel: 01243 933732																	
Project PROPOSED REAR EXTENSION AT 16 VALETTA PARK EMSWORTH, PO10 7HJ	<table><tr><td>Date</td><td>Drawn</td><td>Scale</td><td>Checked</td></tr><tr><td>APRIL 2023</td><td>JB</td><td>1:100 @ A3</td><td>-</td></tr><tr><td>Job Number</td><td>Drawing Number</td><td>Revision</td><td></td></tr><tr><td>PL.694.23</td><td>-05</td><td>B</td><td></td></tr></table>	Date		Drawn	Scale	Checked	APRIL 2023	JB	1:100 @ A3	-	Job Number	Drawing Number	Revision		PL.694.23	-05	B		Email: admin@jb-architecturedesign.com Web: www.jb-architecturedesign.com
Date	Drawn	Scale		Checked															
APRIL 2023	JB	1:100 @ A3	-																
Job Number	Drawing Number	Revision																	
PL.694.23	-05	B																	