


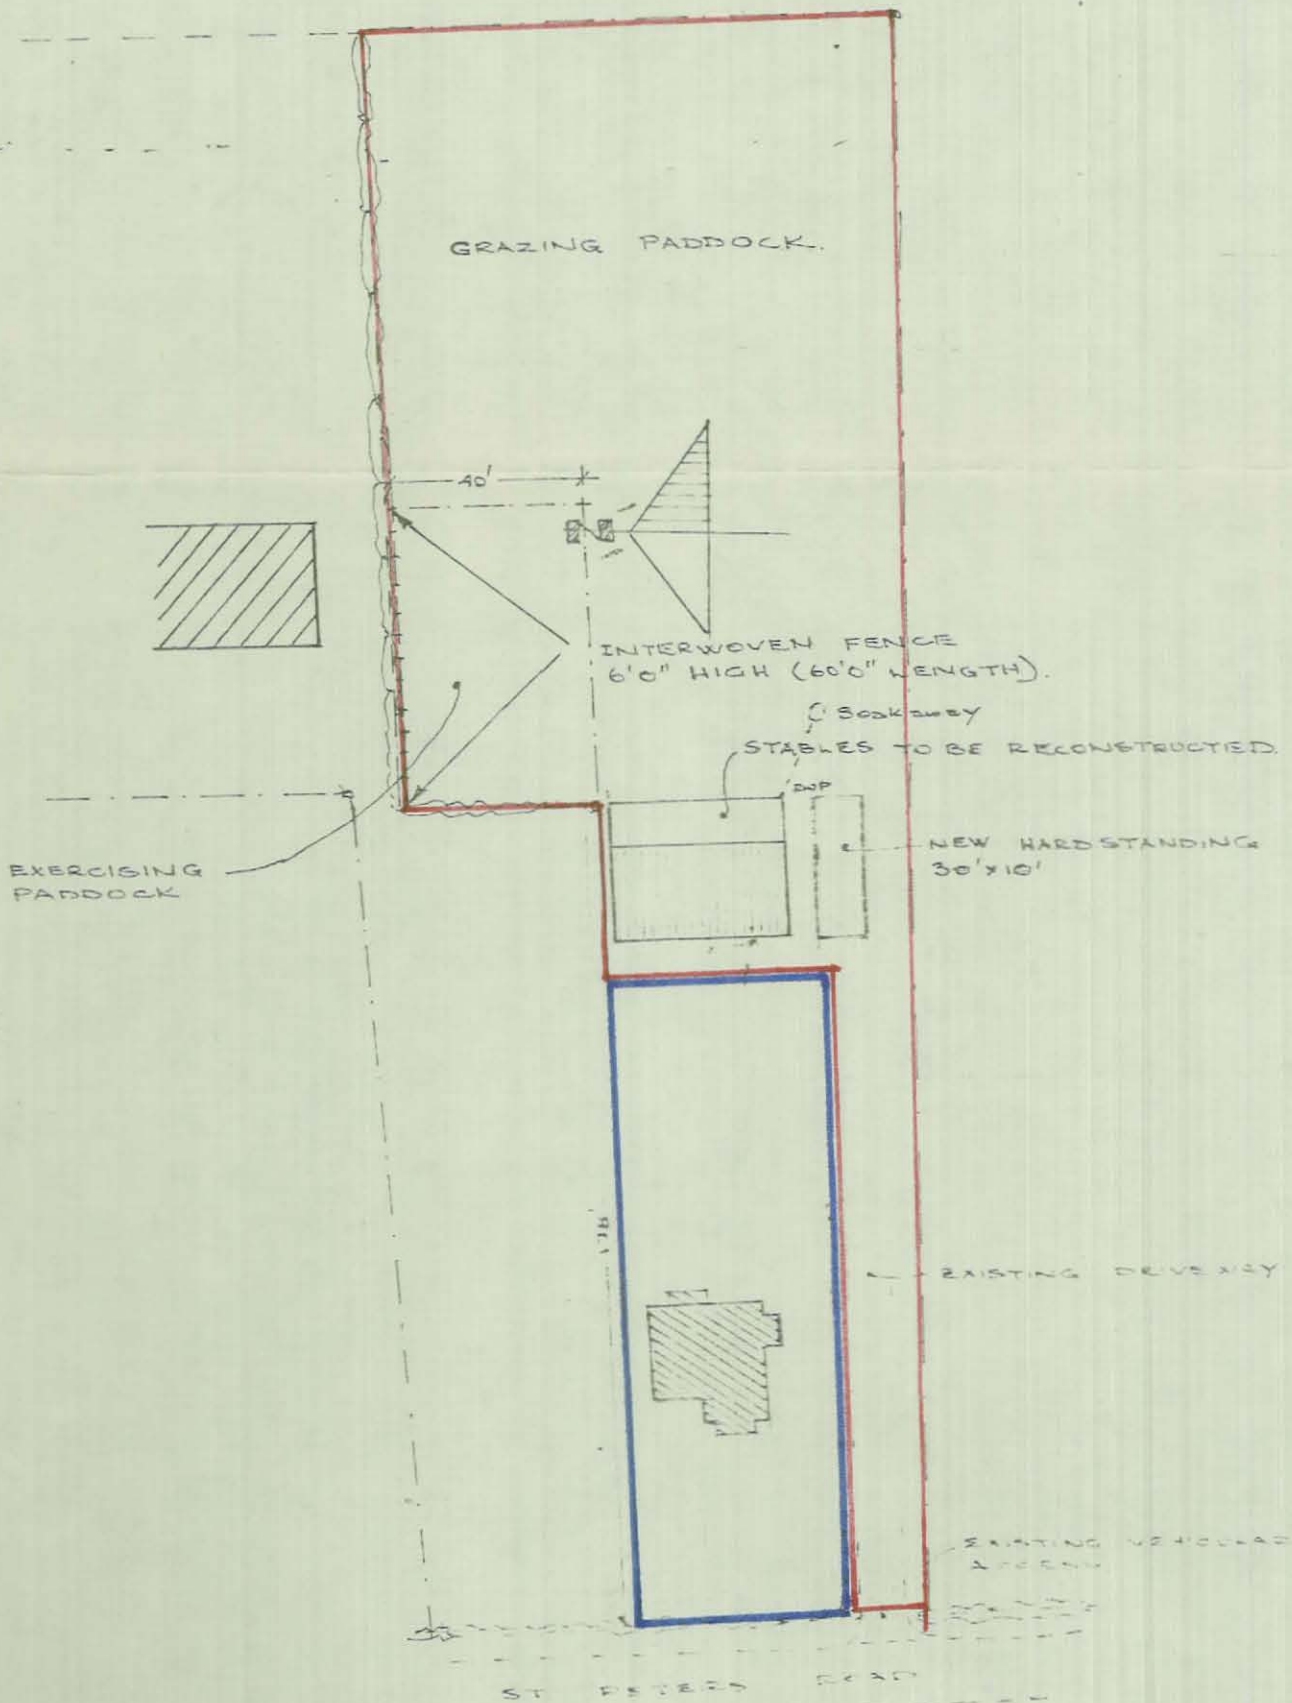

BLOCK PLAN SCALE: 1/500

PLAN SHOWING GRAZING & EXERCISING PADDOCKS,
 "Labumans" ST. PETERS ROAD, HAWAII ISLAND Plan No 18285/5