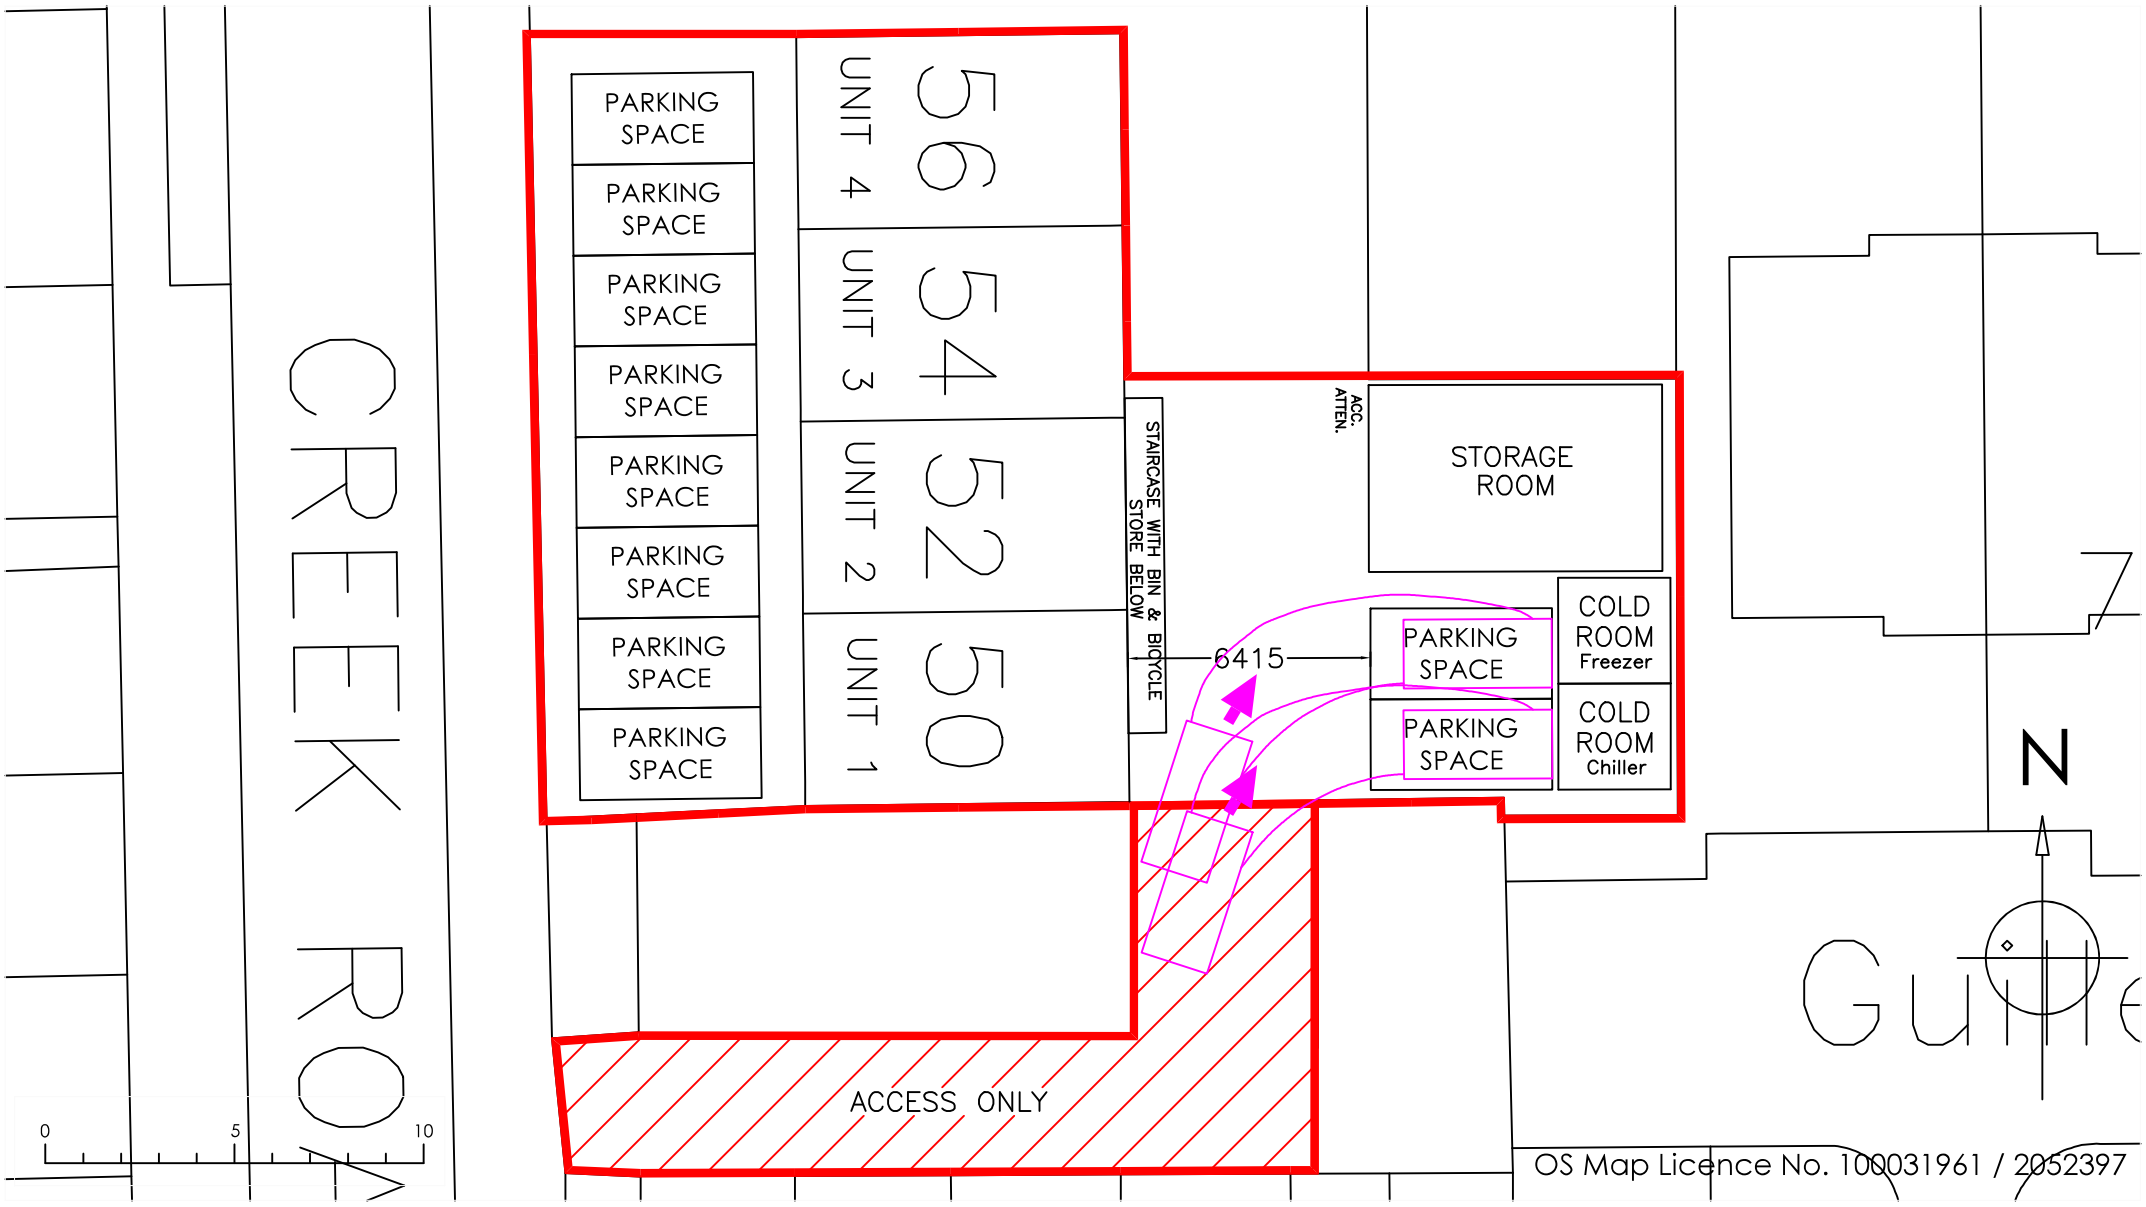

OS Map Licence No. 100031961 / 2052397

Copyright is reserved by GBS Designs and is issued on the condition that it is not copied or disclosed by or to any unauthorised persons without prior consent in writing from GBS Designs.

All dimensions to be checked on site

All structural elements to be specified by a suitably qualified structural engineer.

REV	DESCRIPTION	DRAWN	DATE
-	Initial design	GBS	09.04.21
A	Revisions to map style drawings	GBS	14.04.21
B	Compressor units added to scheme with appropriate additions	GBS	04.05.21
C	Additional information applied to scheme	GBS	14.04.22
D	Accoustic attenuation detail added	GBS	12.10.22
E	Accoustic attenuation moved to front of storage from side	GBS	24.10.22
F	Accoustic attenuation altered to new system and car tracking added	GBS	27.09.23

Drawing Ref
5056CRERDCR 03

Scale at A2: 1:100
Scale at A4: 1:200

Date
09 APRIL 2021

Drawn by
GBS

Drawing Title
External Coldroom at 50 to 56 Creek Road, Hayling Island, Hampshire, PO11 9DQ.

gbs designs
CAD - ARCHITECTURE - DESIGN
6 Shillinglee Waterlooville
Hampshire PO7 5RW
Tel 023 9225 8315
www.gbs-designs.co.uk