



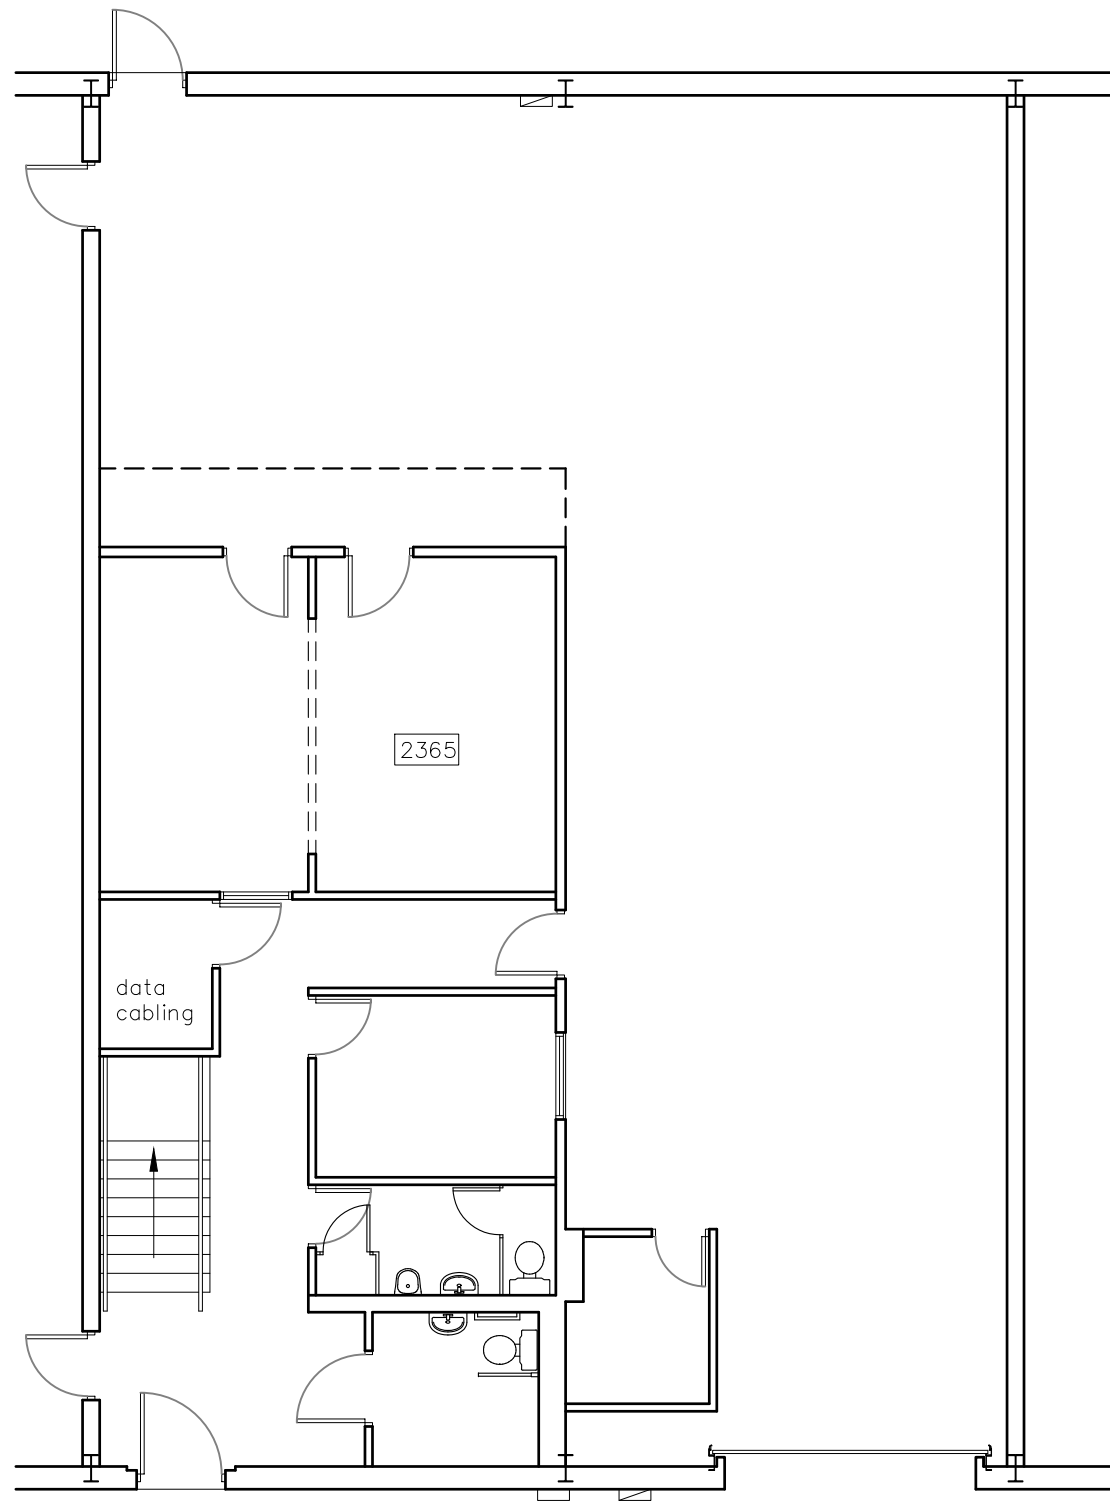

GROUND FLOOR

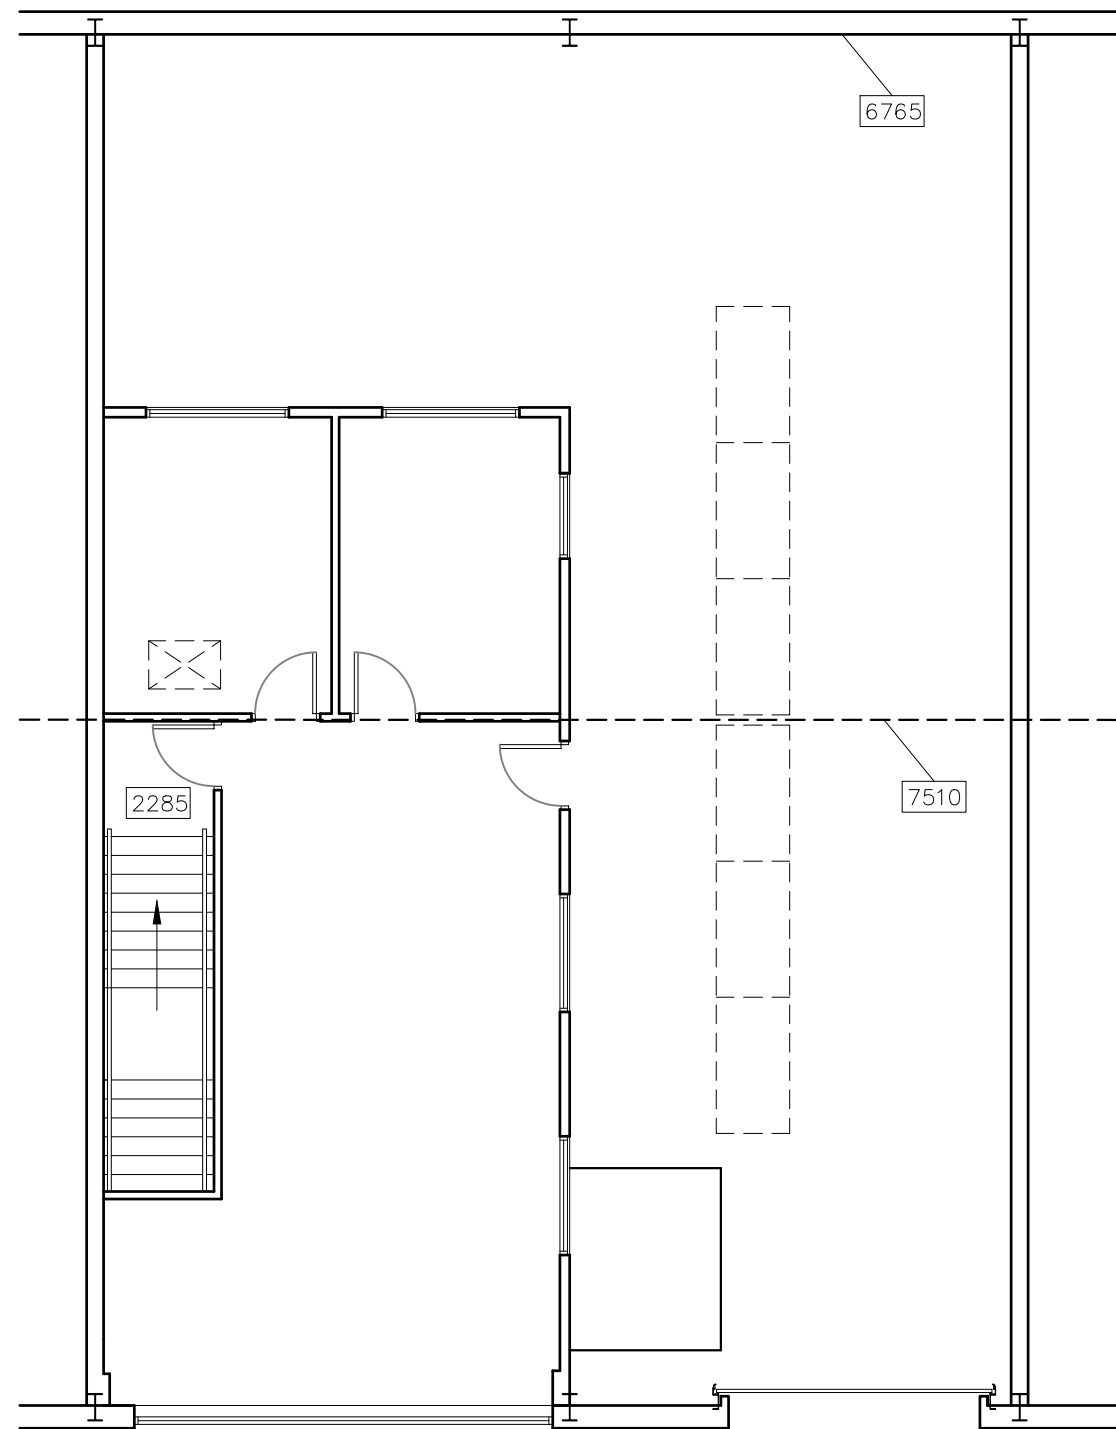

MEZZANINE

CAAD

Critchley Architecture And Design Ltd.
Contact: 02392 474 919 | info@caad.online

The Old Bakery, 34 North Street, Havant, PO9 1PT



SURVEY PLANS

Revisions

a)	Note/Date/Initial
b)	
c)	
d)	

Unit 9,
Dakota Business Park,
14 Downley Road,
Havant,
PO9 2NJ

Scale A1=1:50, A3=1:100
Drawn JHL
Date 03/08/2023

23051-201⁰

10m

20m

30m

40m