



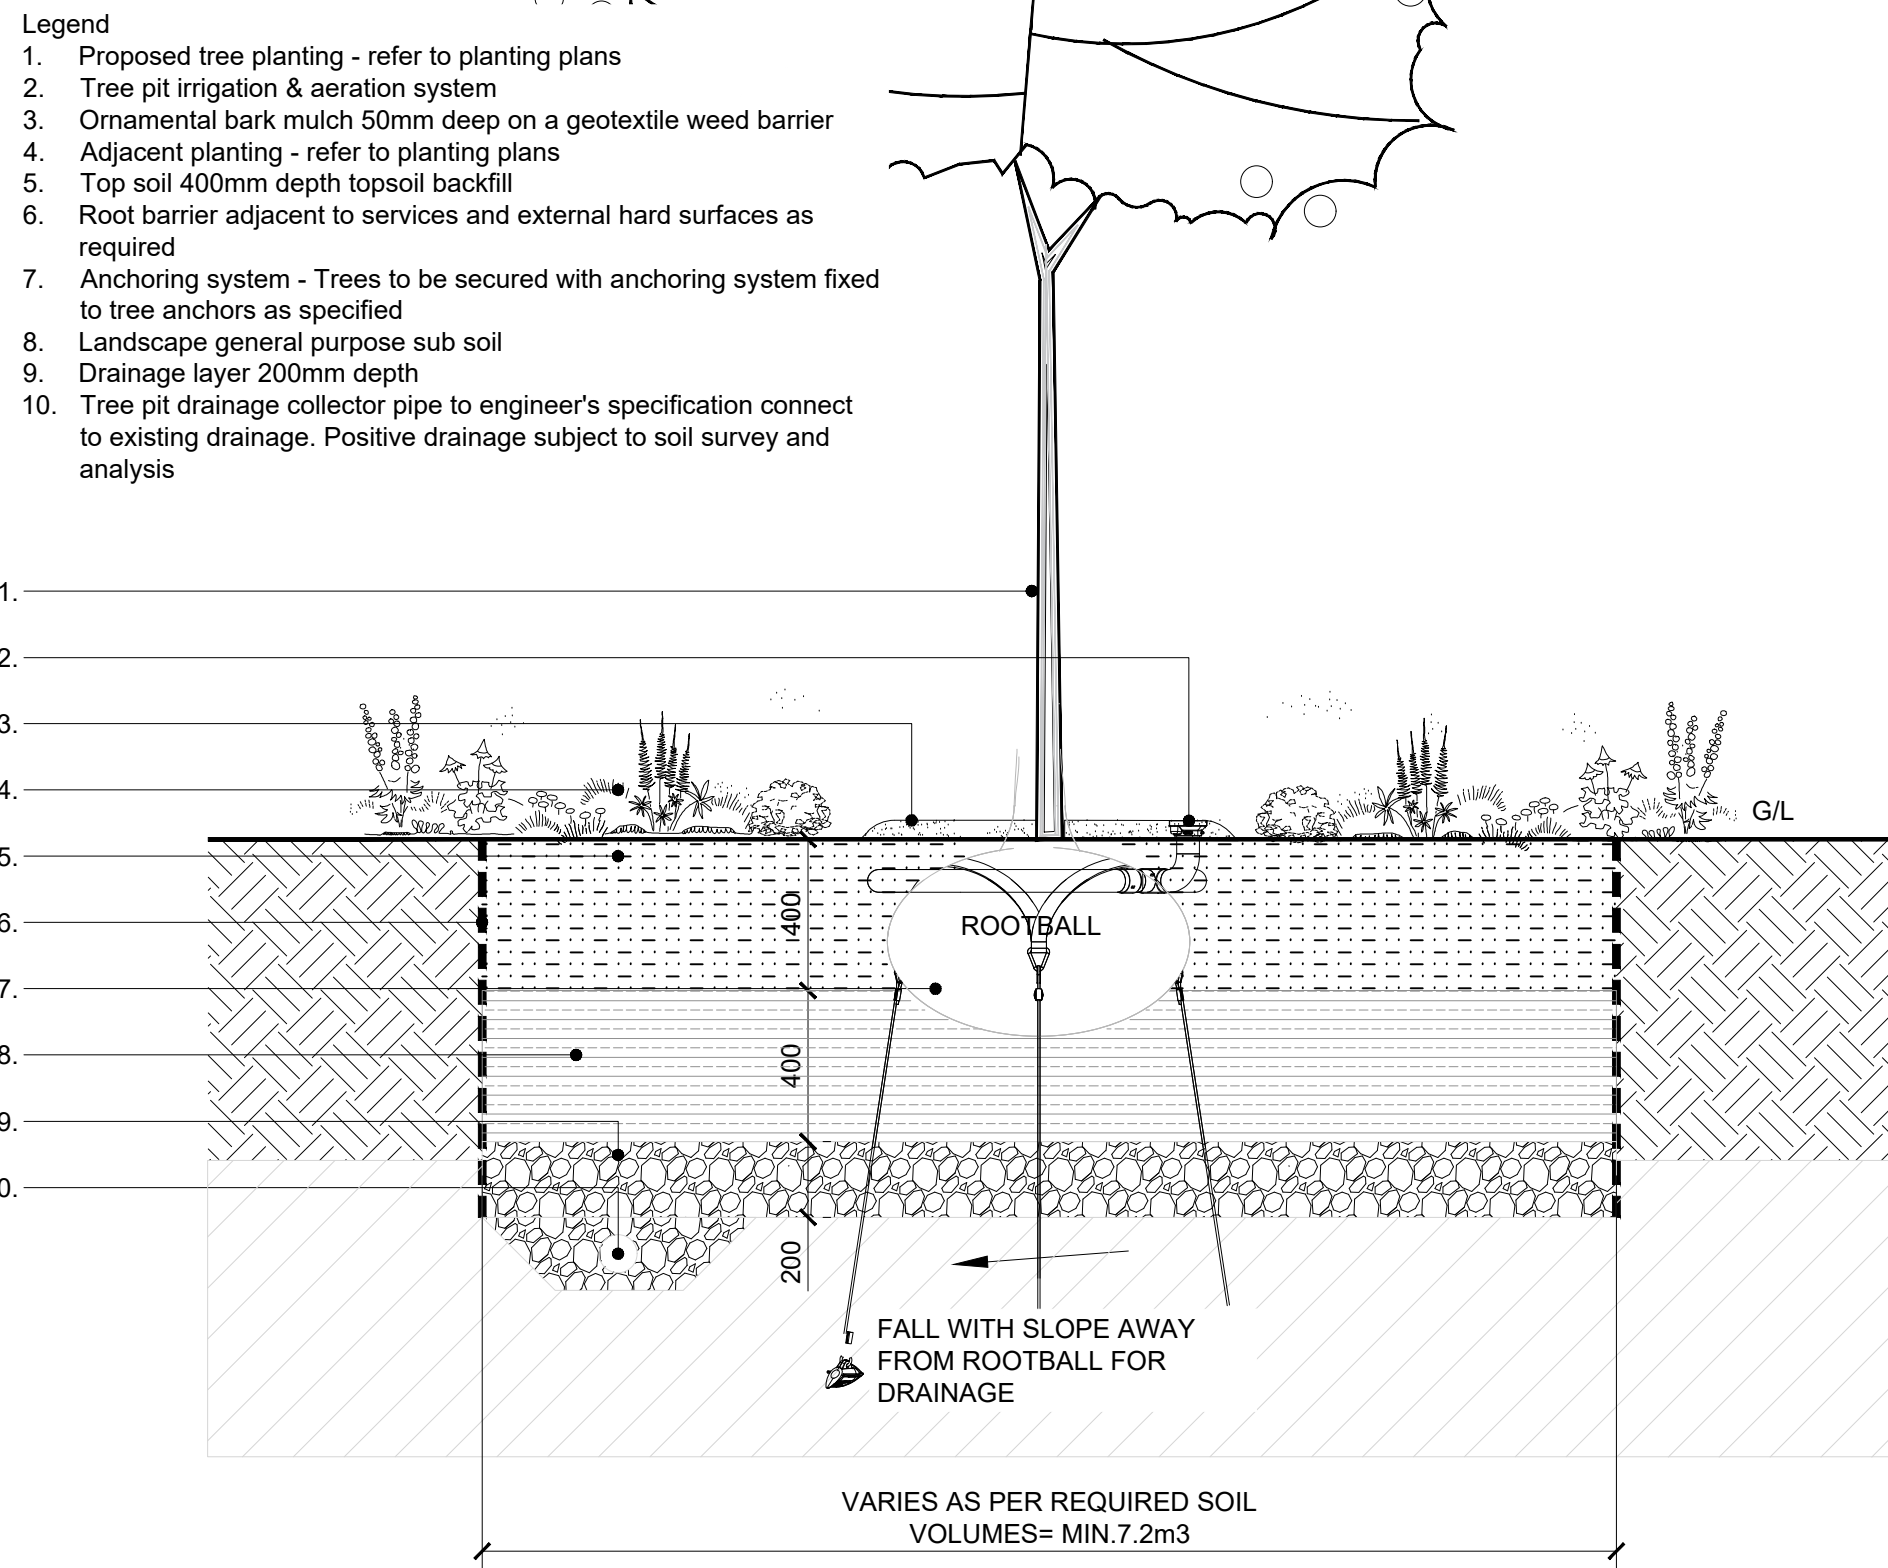

D01 TREE PIT TYPE 1 - TYPICAL DETAIL
62 Section Scale 1:20

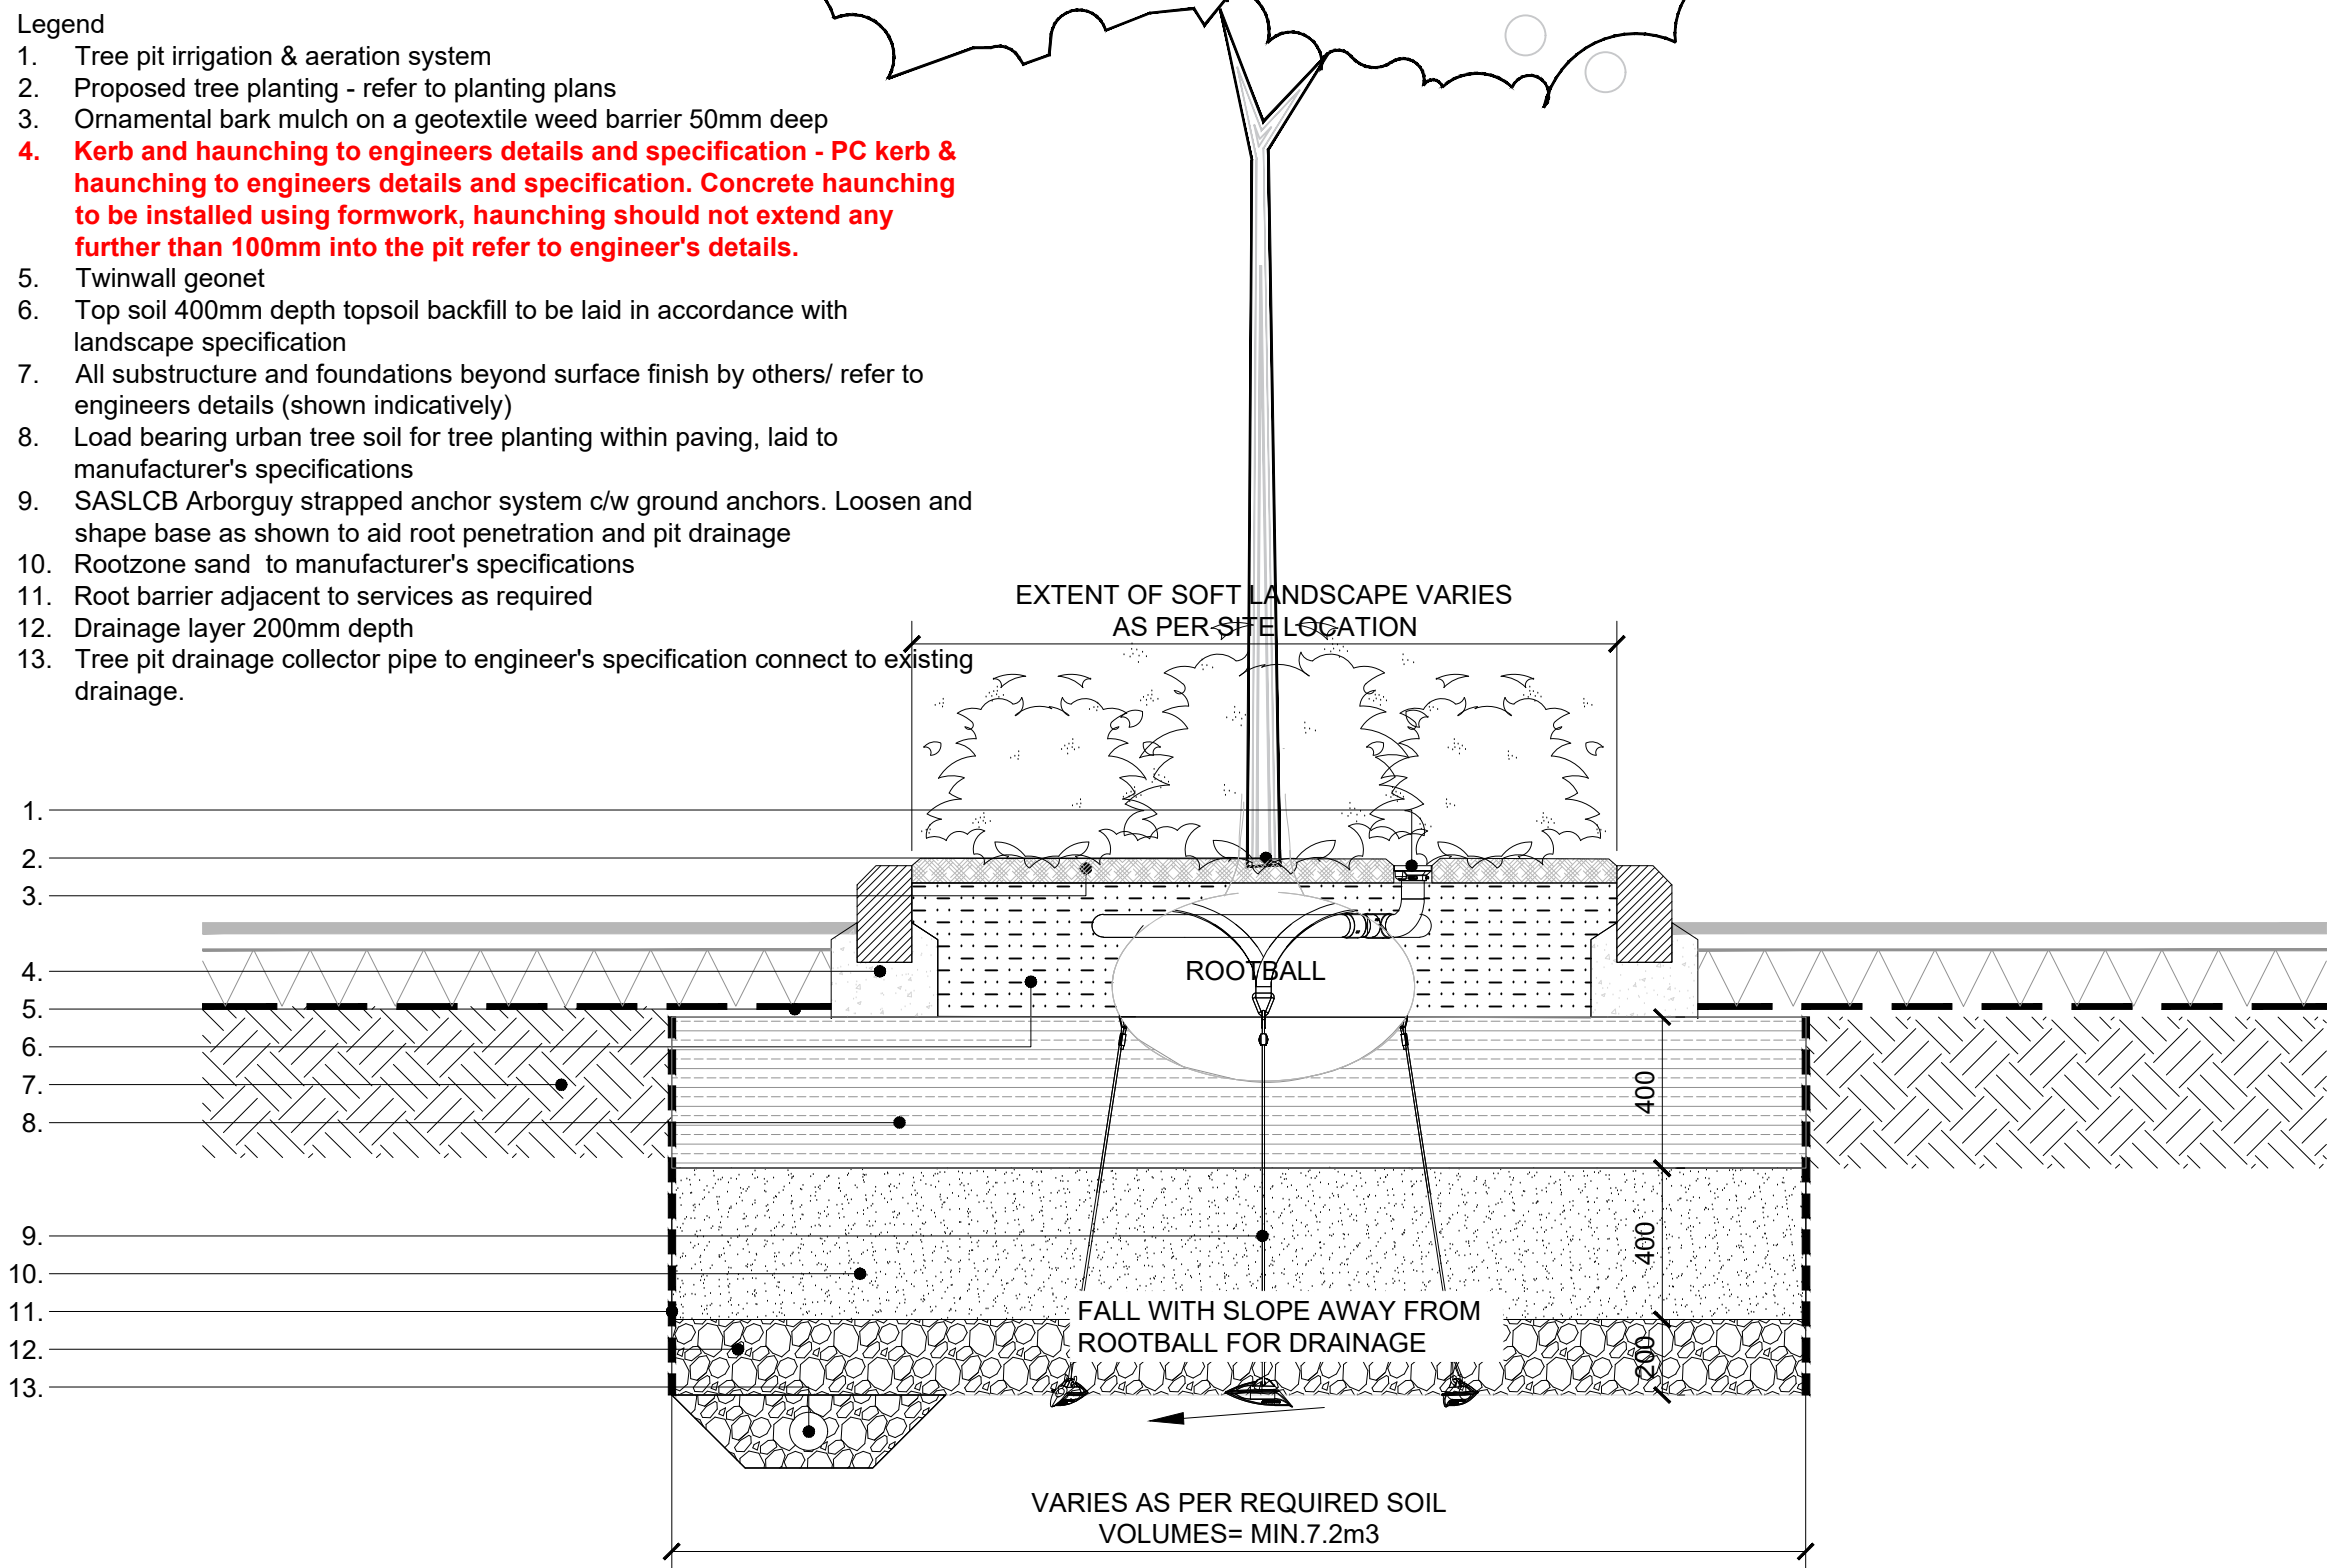

D02 TREE PIT TYPE 2 - TYPICAL DETAIL
62 Section Scale 1:20