


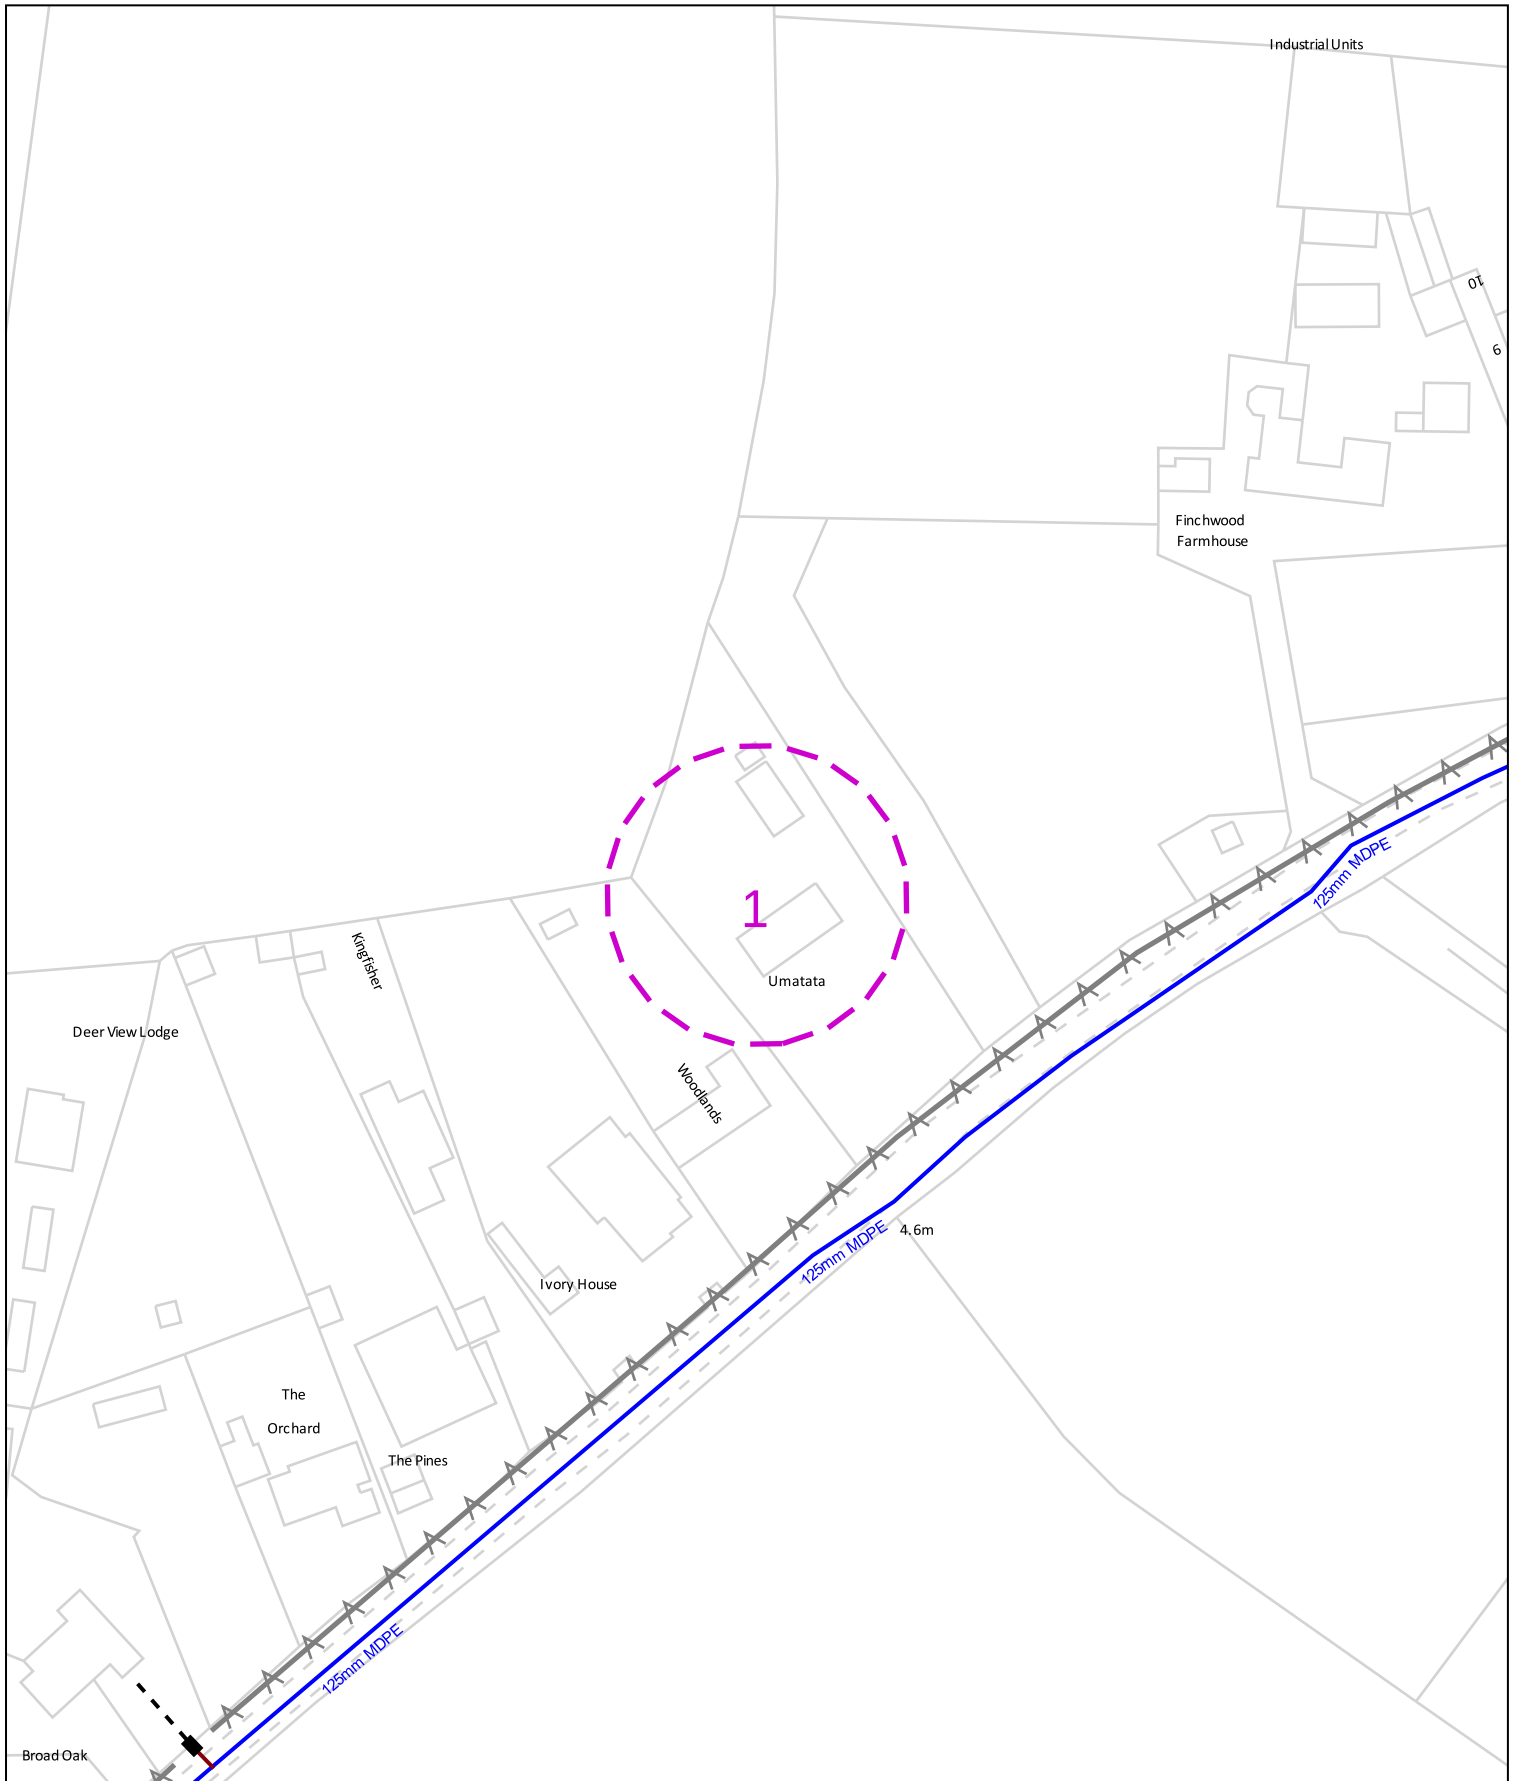

0 50m Dig Sites Area: Line: Measurements scaled from this plan may not match measurements between the same points on the ground.

Date Requested: 22/06/2023
Job Reference: 29911101
Site Location: 472657 102039
Requested by: Mr Simon Jenkins

Your Scheme/Reference:
APP/22/01193

Scale: 1:1250 (When plotted at A4)

Distribution Mains	Abandoned Mains	Reflux Valve	Butterfly Valve
Communication Pipe	Cable	Air Valve	Pressure Flow Valve
Fire Main	Company Washout Hydrant (Single)	Open Valve	Meter
Private Mains	Company Washout Hydrant (Offset)	Closed Valve	New Appointments & Variations
Raw Water Main	Fire Brigade Hydrant (Single)	Capped End	Assets within shaded area please contact: Leep Utilities Email: water@leeputilities.co.uk Tel: 0345 122 6780
Trunk Main	Fire Brigade Washout Hydrant	Stop Cock	
	Fire Brigade Hydrant (Offset)		

The information supplied is given in good faith as a guide to locating underground apparatus. Its accuracy cannot be guaranteed, nor does it include comprehensive information about the existence or location of service pipes or cables to individual premises. The responsibility for locating and avoiding damage to apparatus on site shall be that of the person proposing to excavate in the street who shall be liable to the apparatus owner and any third party who may be affected in any way for any loss or damage caused by their failure to do so.



Registered Office
P.O. BOX NO. 8, West Street, Havant,
Hampshire. PO9 1LG.
Registered in England No. 2536455
Telephone: (023) 9249 9888
Fax: (023) 9245 3632
Website: www.portsmouthwater.co.uk