
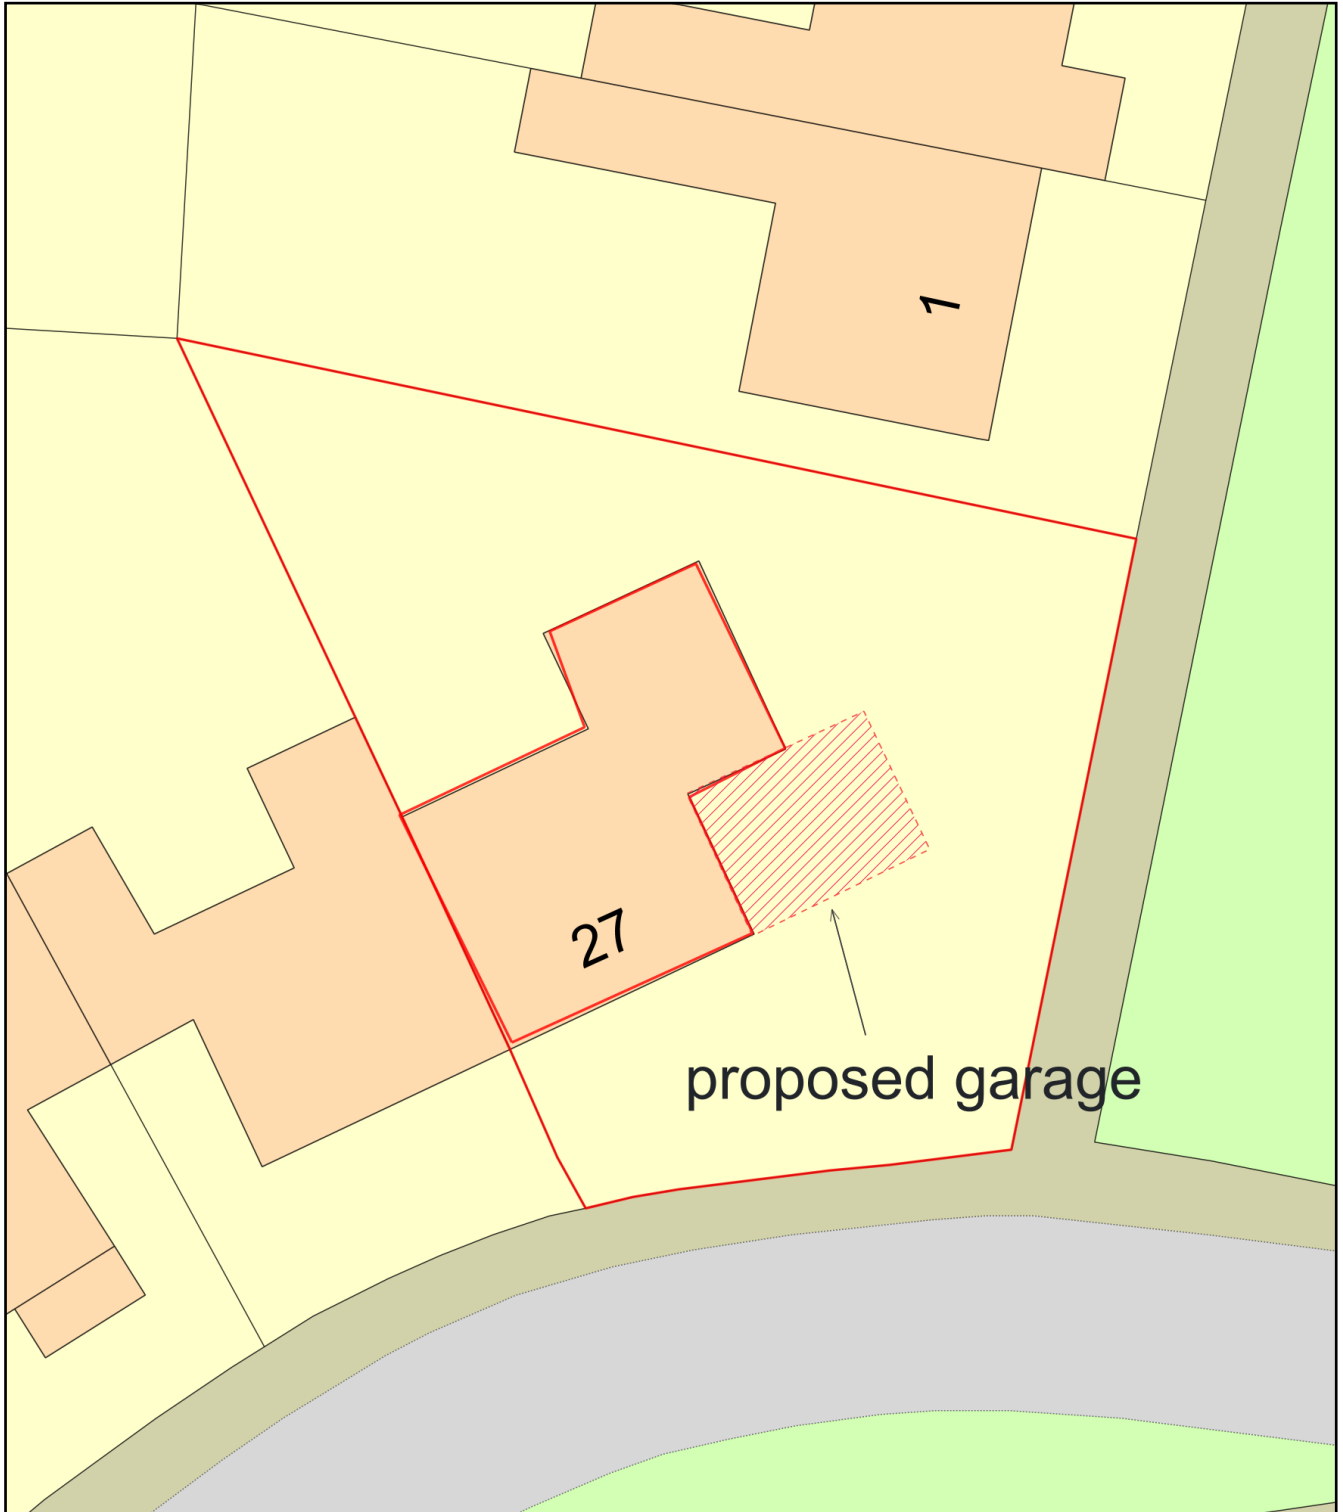
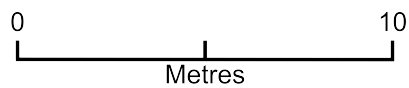


Proposed garage for 27 Rownhams road, PO94QD

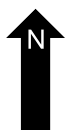

Plan Produced for: George Clayton

Date Produced: 10 Aug 2024

Plan Reference Number: TQRQM24223100700569

Scale: 1:200 @ A4