


Existing

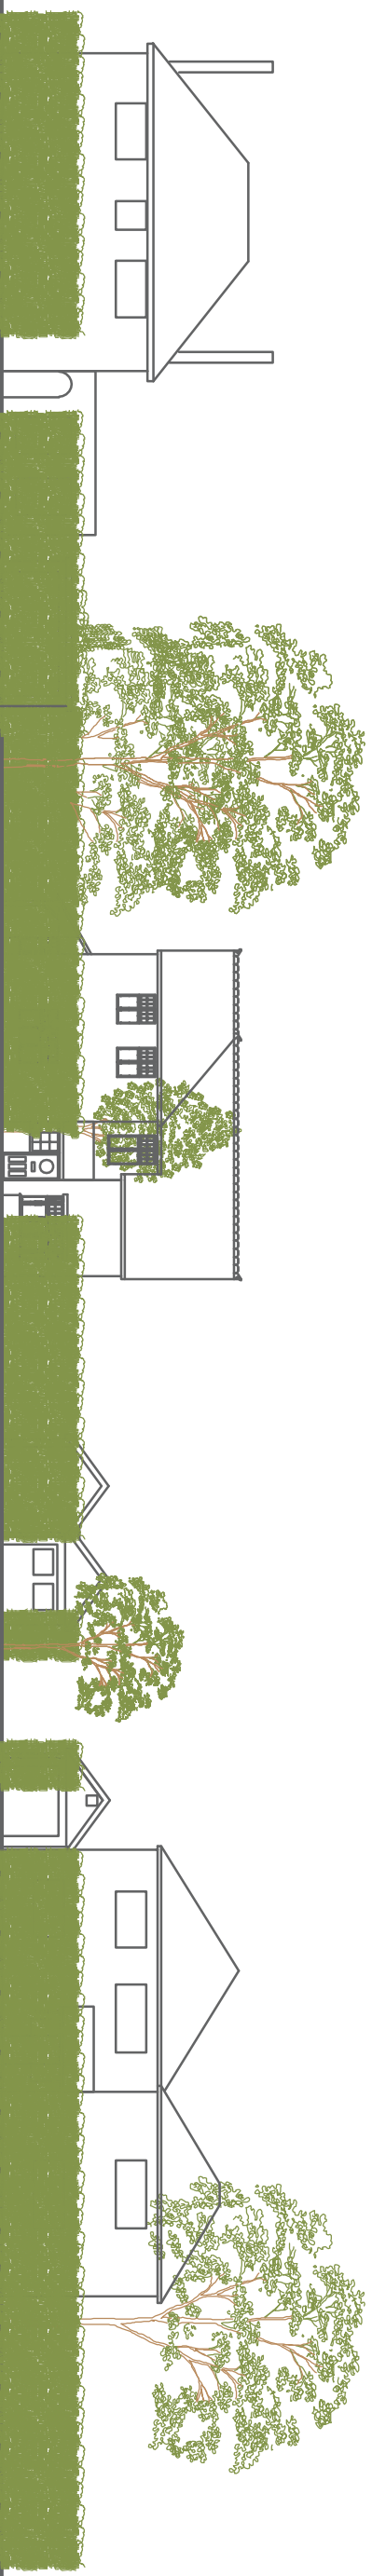

Proposed



Drawn By		Date	SHEET SIZE		Approved By	Date
CF		21/01/24	A3			
Drawing No.			Revision:	Scale:		
CFA FULL		08		1-200		
PLANNING						
2 Emerald Close, Waterlooville Plains PO7 8NZ tel: 023 92 432484 fax: 023 92 358554 Email: chris@flintassociates.co.uk						
Project : 30 Queens Road Waterlooville Hampshire						
Drawing Title : Proposed Dwelling						
Chris Flint Associates Ltd CHARTERED SURVEYORS • PROJECT MANAGERS DEVELOPMENT CONSULTANTS						