DO NOT SCALE OFF THIS DRAWING
EXCEPT FOR PLANNING PURPOSES

ALL DIMENSIONS TO BE CHECKED ON SITE

Key
- Existing retained construction
- New construction / infill
- Demolitions

NB: Existing external cavity wall width TBC on site, currently assumed at 50mm.

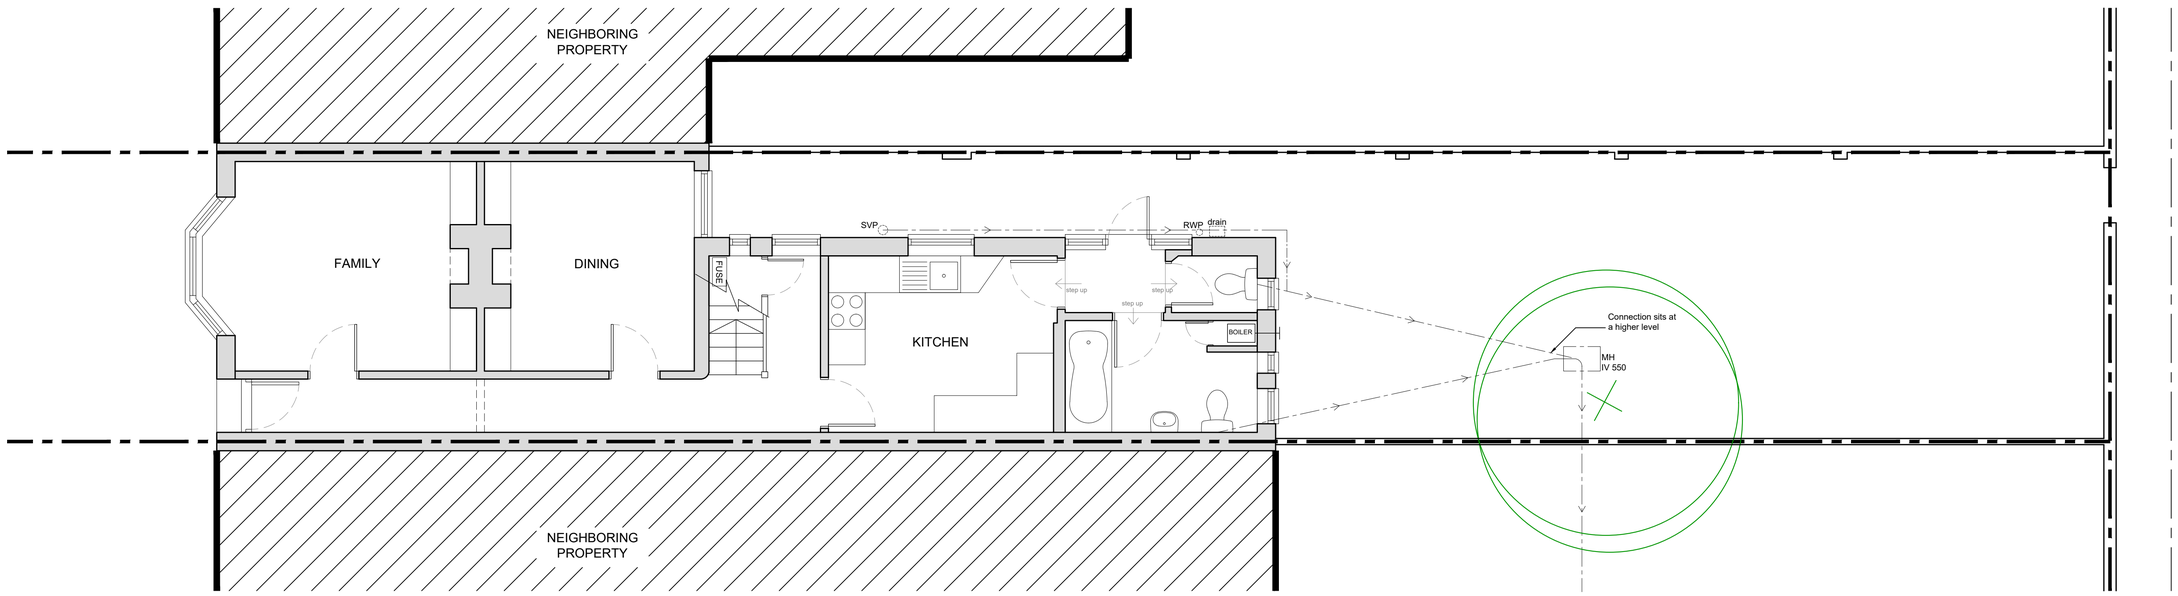

GROUND FLOOR

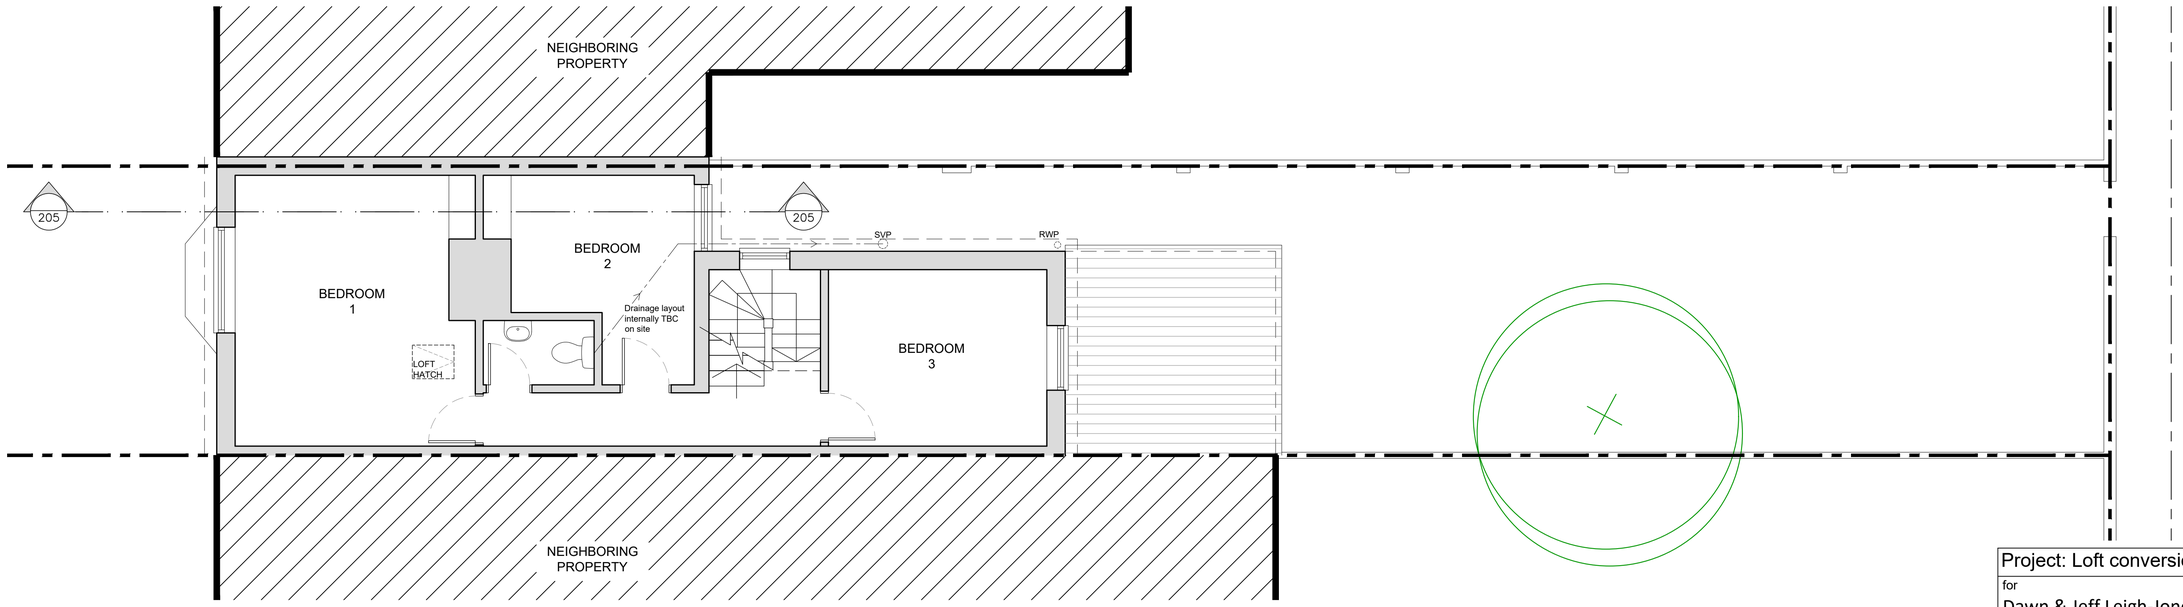

FIRST FLOOR

Key - CDM 2015 Symbols
- Caution
- Information
- Prohibited
- Residual Risk

Rev.	Description	Date
-	-	-

Revisions

Project: Loft conversion
for
Dawn & Jeff Leigh-Jones
at
89 North Street,
Emsworth,
Hampshire,
PO10 7PQ

Contact: Michael Austin *RIBA*
E-mail: project@austinlebbon.co.uk
Web: www.austinlebbon.co.uk
Phone: 01730 887559

Dwg Ref: 22111[PL]202 Rev: - Date: Aug 2023

Scale bar (1:50)
0m 1m 2m 3m 4m
0.5m 1.5m 2.5m 3.5m

This drawing has been produced by Austin Lebbon Architecture Ltd

Proposed Ground & First Floor Plan
Scale 1:50 @ A1