


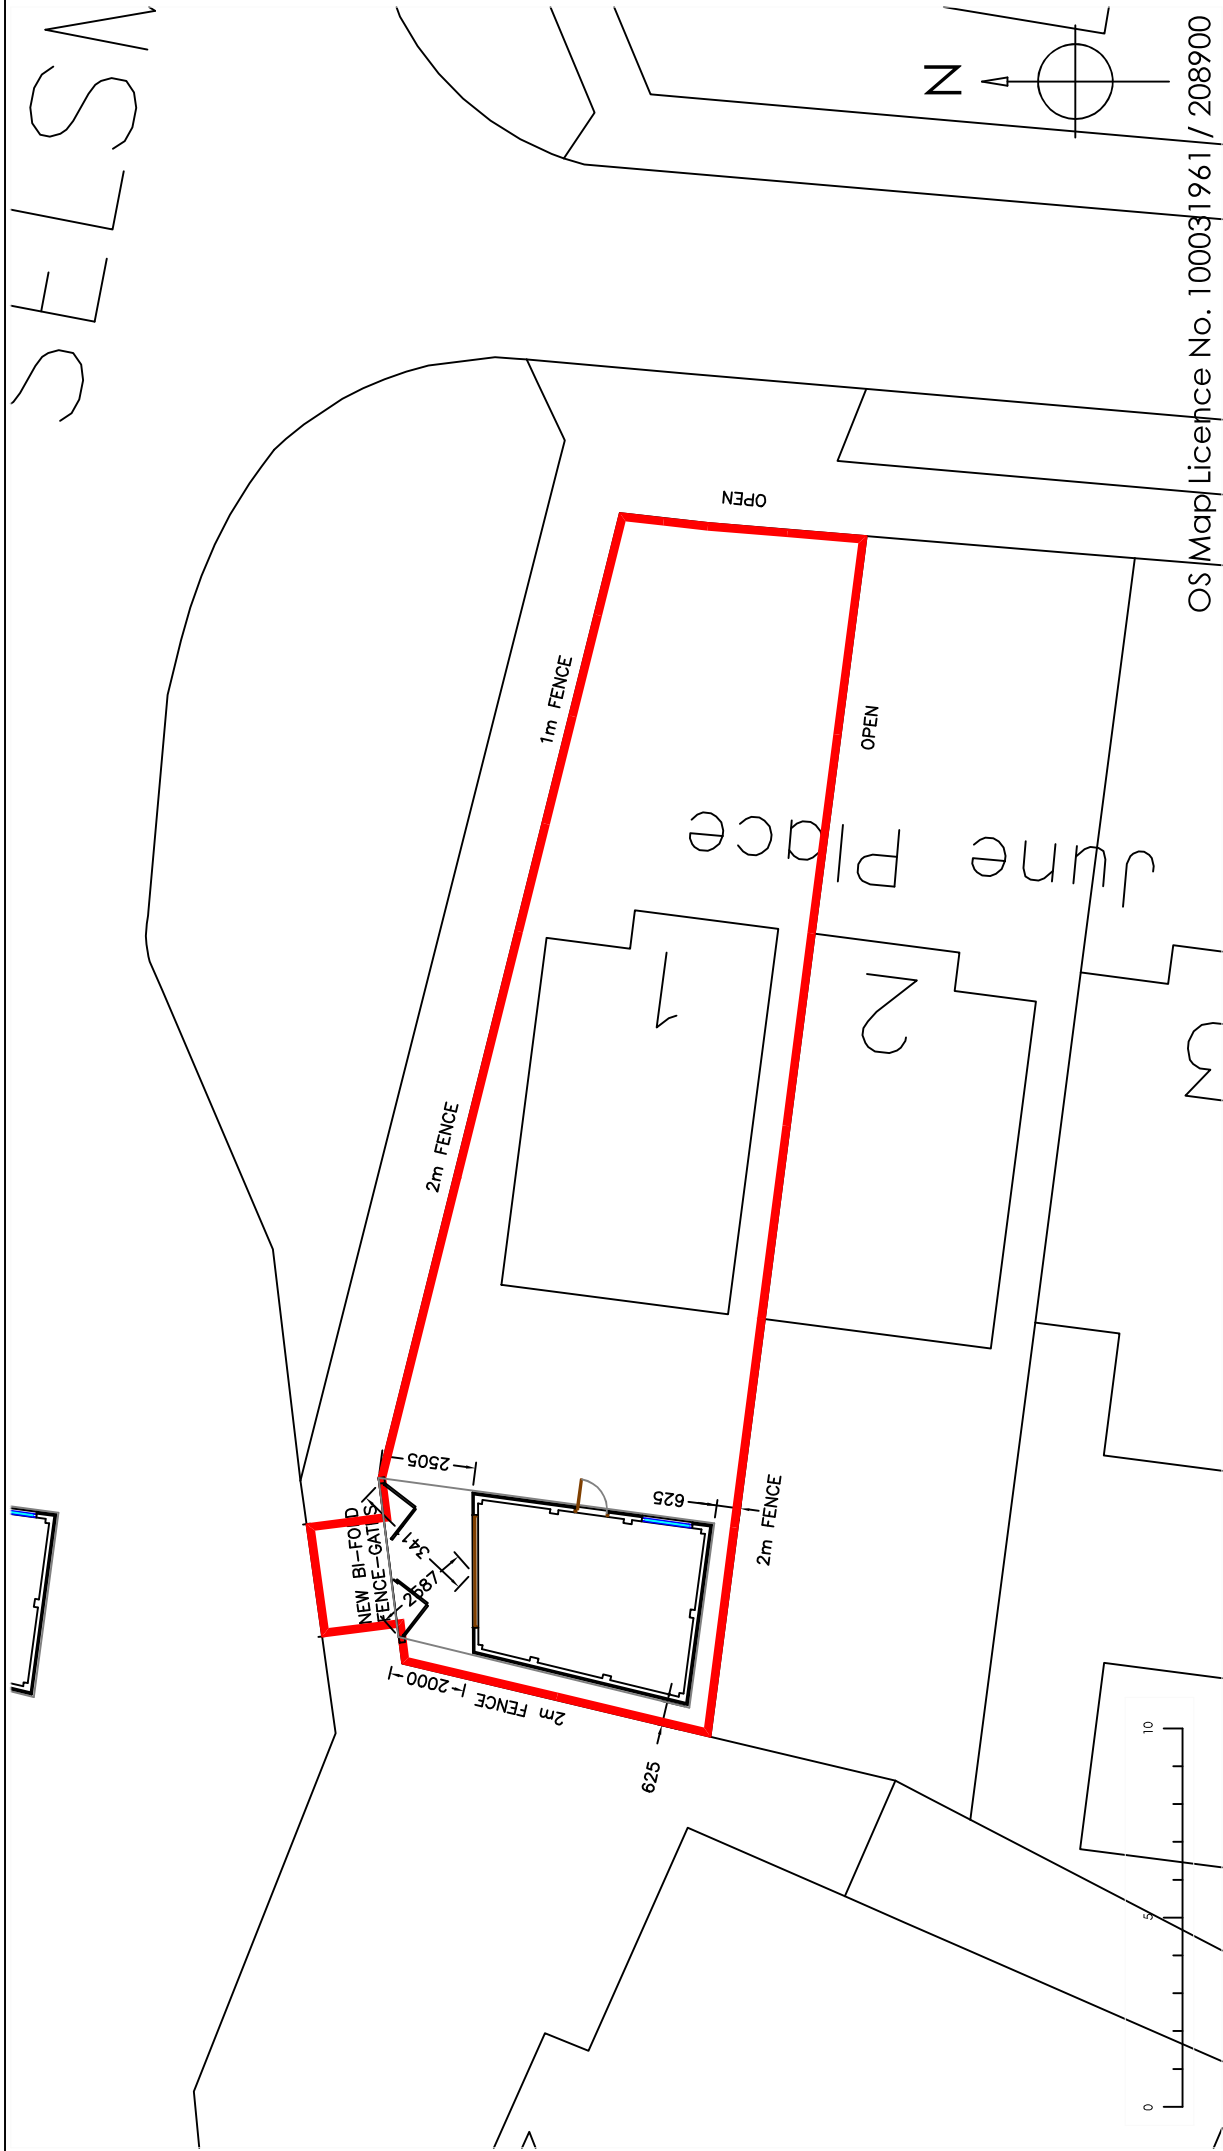

OS Map Licence No. 100031961 / 208900



GBS designs
CAD - ARCHITECTURE - DESIGN

6 Shillinglee Waterlooville
Hampshire PO7 5RW
Tel 023 9225 8315
www.gbs-designs.co.uk

Copyright is reserved by GBS Designs and is issued on the condition that it is not copied or disclosed by or to any unauthorised persons without prior consent in writing from GBS Designs. All dimensions to be checked on site All structural elements to be specified by a suitably qualified structural engineer.		Drawing Title		1 Rose in June Place, Mengham Avenue, Hayling Island, Hampshire, PO11 9JB.	
		Drawing Ref		I ROSE/JUNEPLACE 05	
		Scale at A2		Scale at A4	1:200
		Date		24 JAN 2023	
REV		DRAWN	DATE	Drawn by	
-	Initial design	GBS	24.01.23	GBS	
A	Windows to garage made wider and fence-gate detail added	GBS	01.02.23		
B	Garage greatly reduced. fence/gates changed and access/visibility improved	GBS	03.08.23		
C	Garage reduced further	GBS	04.08.23		