



Agapanthus africanus "Albus"



Euphorbia myrsinites



Stipa tenuissima



Lavandula "Hidcote"




Pinus mugo



Salvia officinalis

The plants above have all been selected to suit this coastal environment. The balcony is exposed and in full sun, and whilst the troughs will need irrigating to help the plants get established, ultimately they are drought and wind tolerant so will be self sufficient once established.

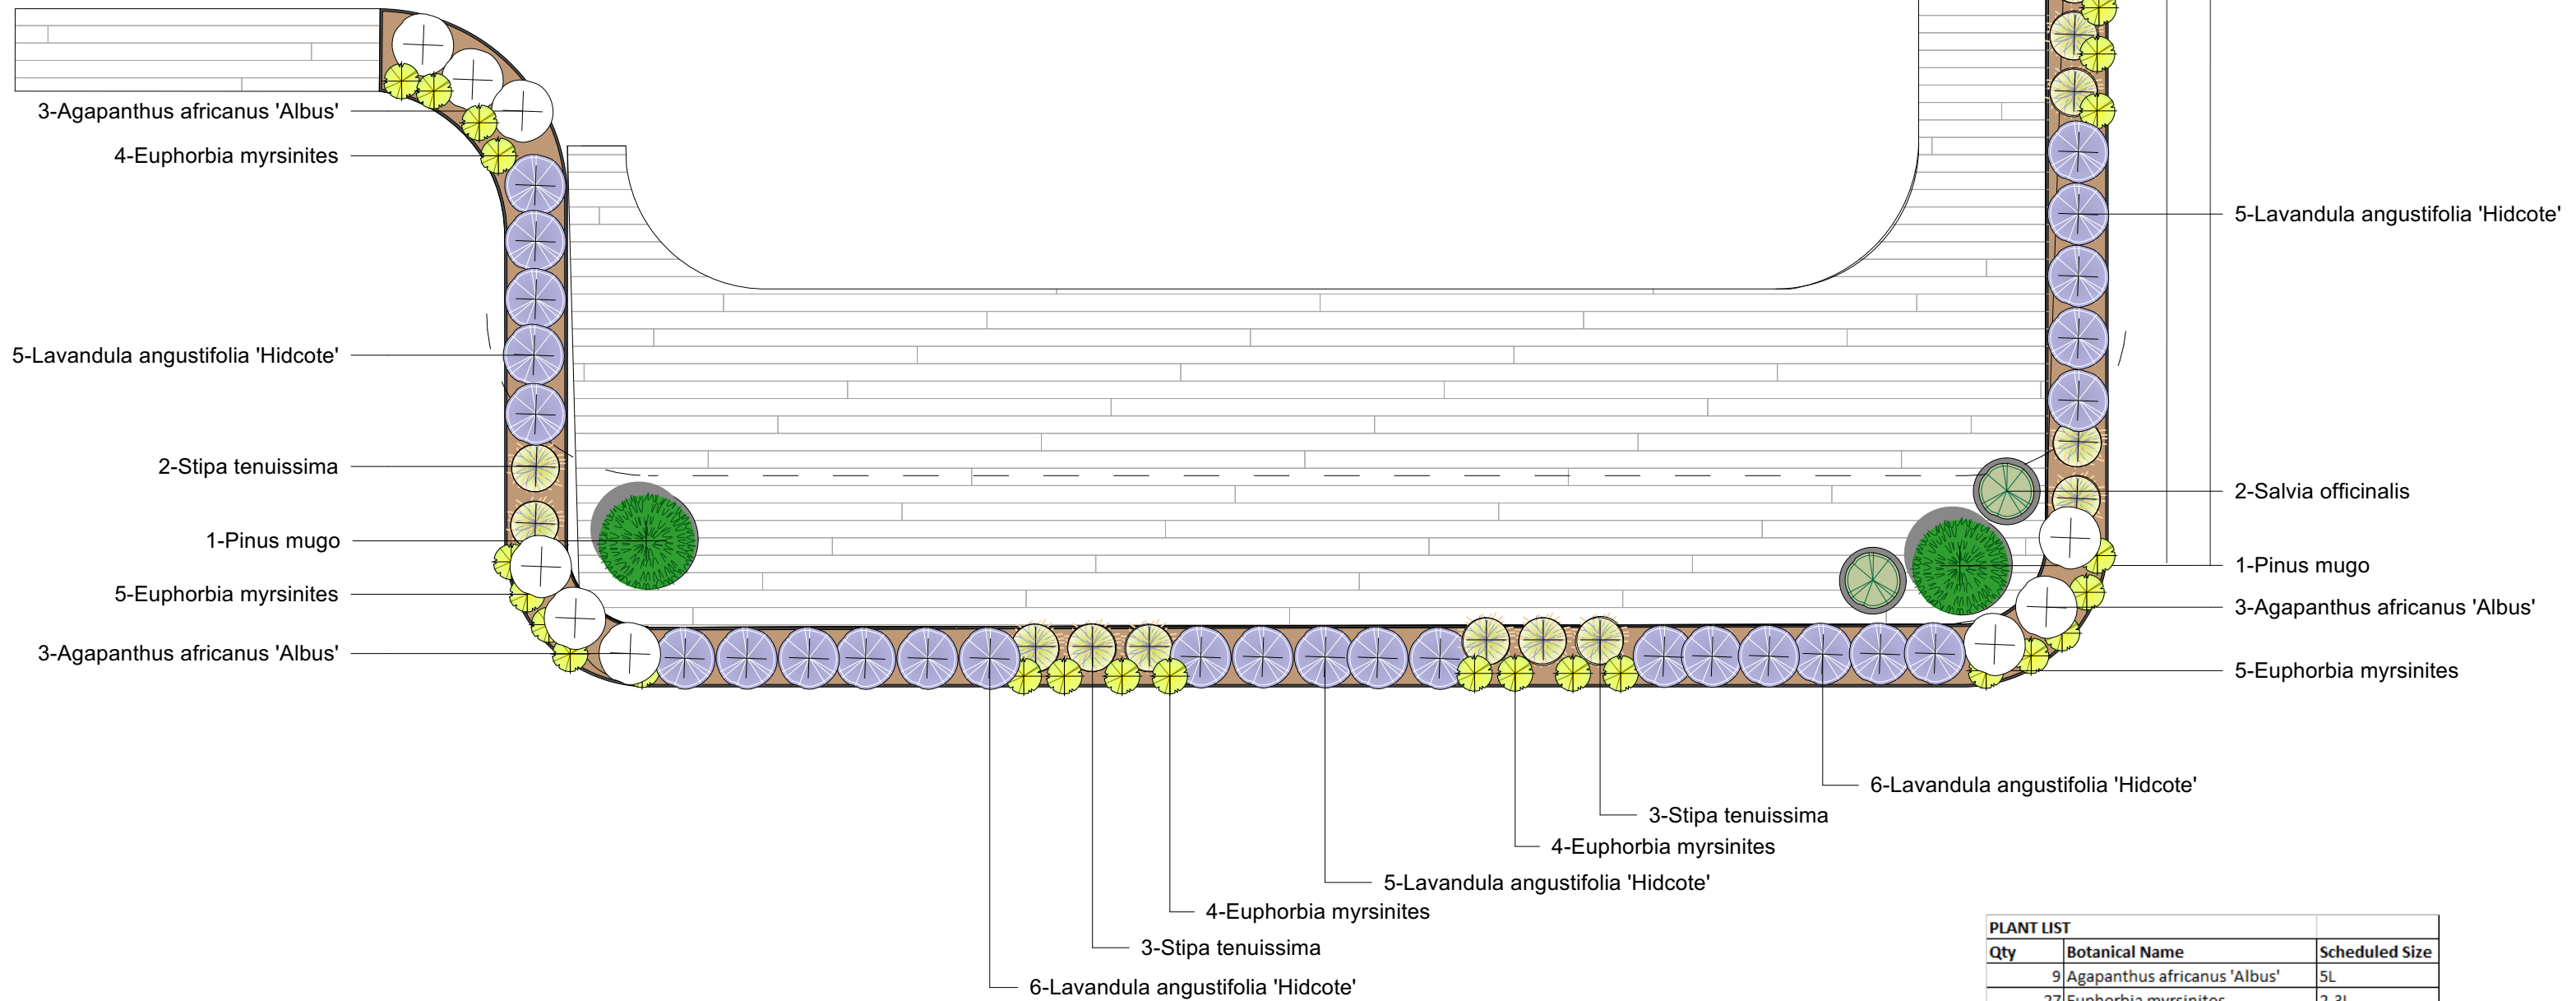

|   |                |                                   |  |                |                   |       |          |
|---|----------------|-----------------------------------|--|----------------|-------------------|-------|----------|
| <div><div>GL</div><div>Graduate Landscapes</div><div>Lake House<br/>Haslemere Rd, Liphook<br/>Hampshire, GU30 7LG<br/>T: 01428 724 080<br/>www.graduatelandscapes.co.uk</div><div><div></div><div></div><div></div><div></div></div></div> | TITLE          | Balcony Planting Plan             |  | DRAWN BY       | Harriet Kingsford |       |          |
|   | SITE ADDRESS   | 41 Beach Road, Emsworth, PO10 7HR |  | DRAWING NUMBER | BRE-MP-05         | REV   | A        |
|   | CLIENT/PROJECT | Mike Hughes                       |  | DATE           | 26/07/2023        | SCALE | AS NOTED |
|   |                |                                   |  |                |                   |       |          |

| PLANT LIST |                                  |                |
|------------|----------------------------------|----------------|
| Qty        | Botanical Name                   | Scheduled Size |
| 9          | Agapanthus africanus 'Albus'     | 5L             |
| 27         | Euphorbia myrsinites             | 2-3L           |
| 27         | Lavandula angustifolia 'Hidcote' | 5L             |
| 2          | Pinus mugo                       | 20L            |
| 2          | Salvia officinalis               | 2-3L           |
| 15         | Stipa tenuissima                 | 2-3L           |



1:50 @ A3

