




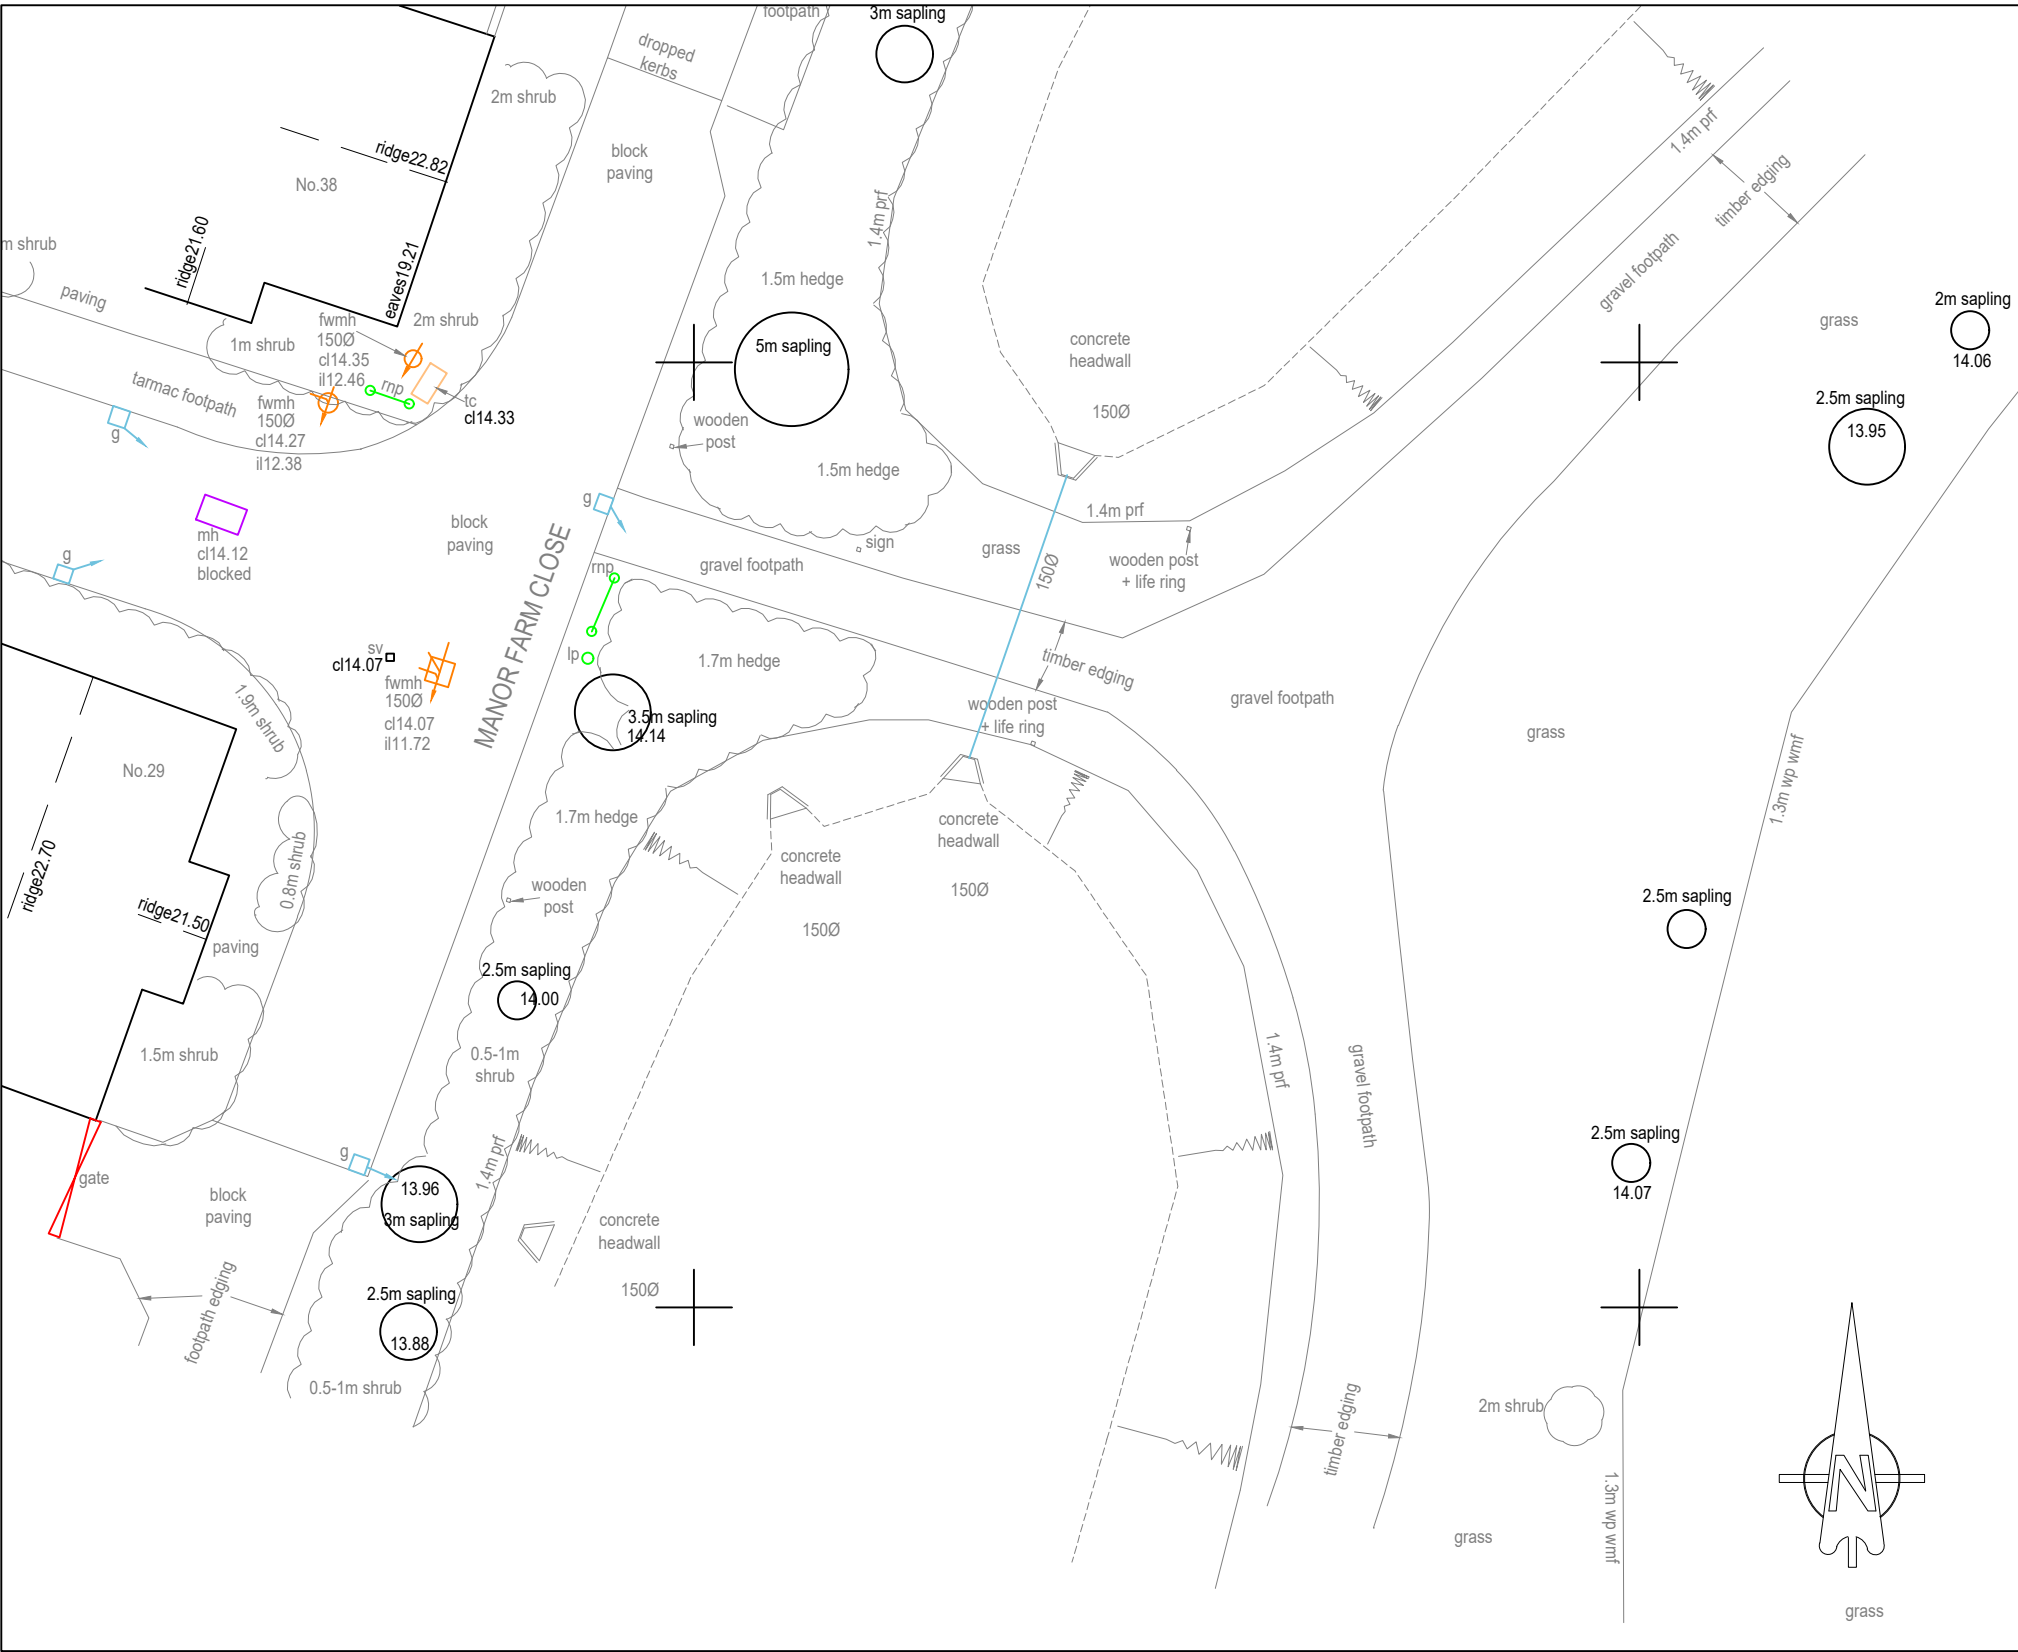

ORIGINAL POND CONFIGURATION
Scale 1:200

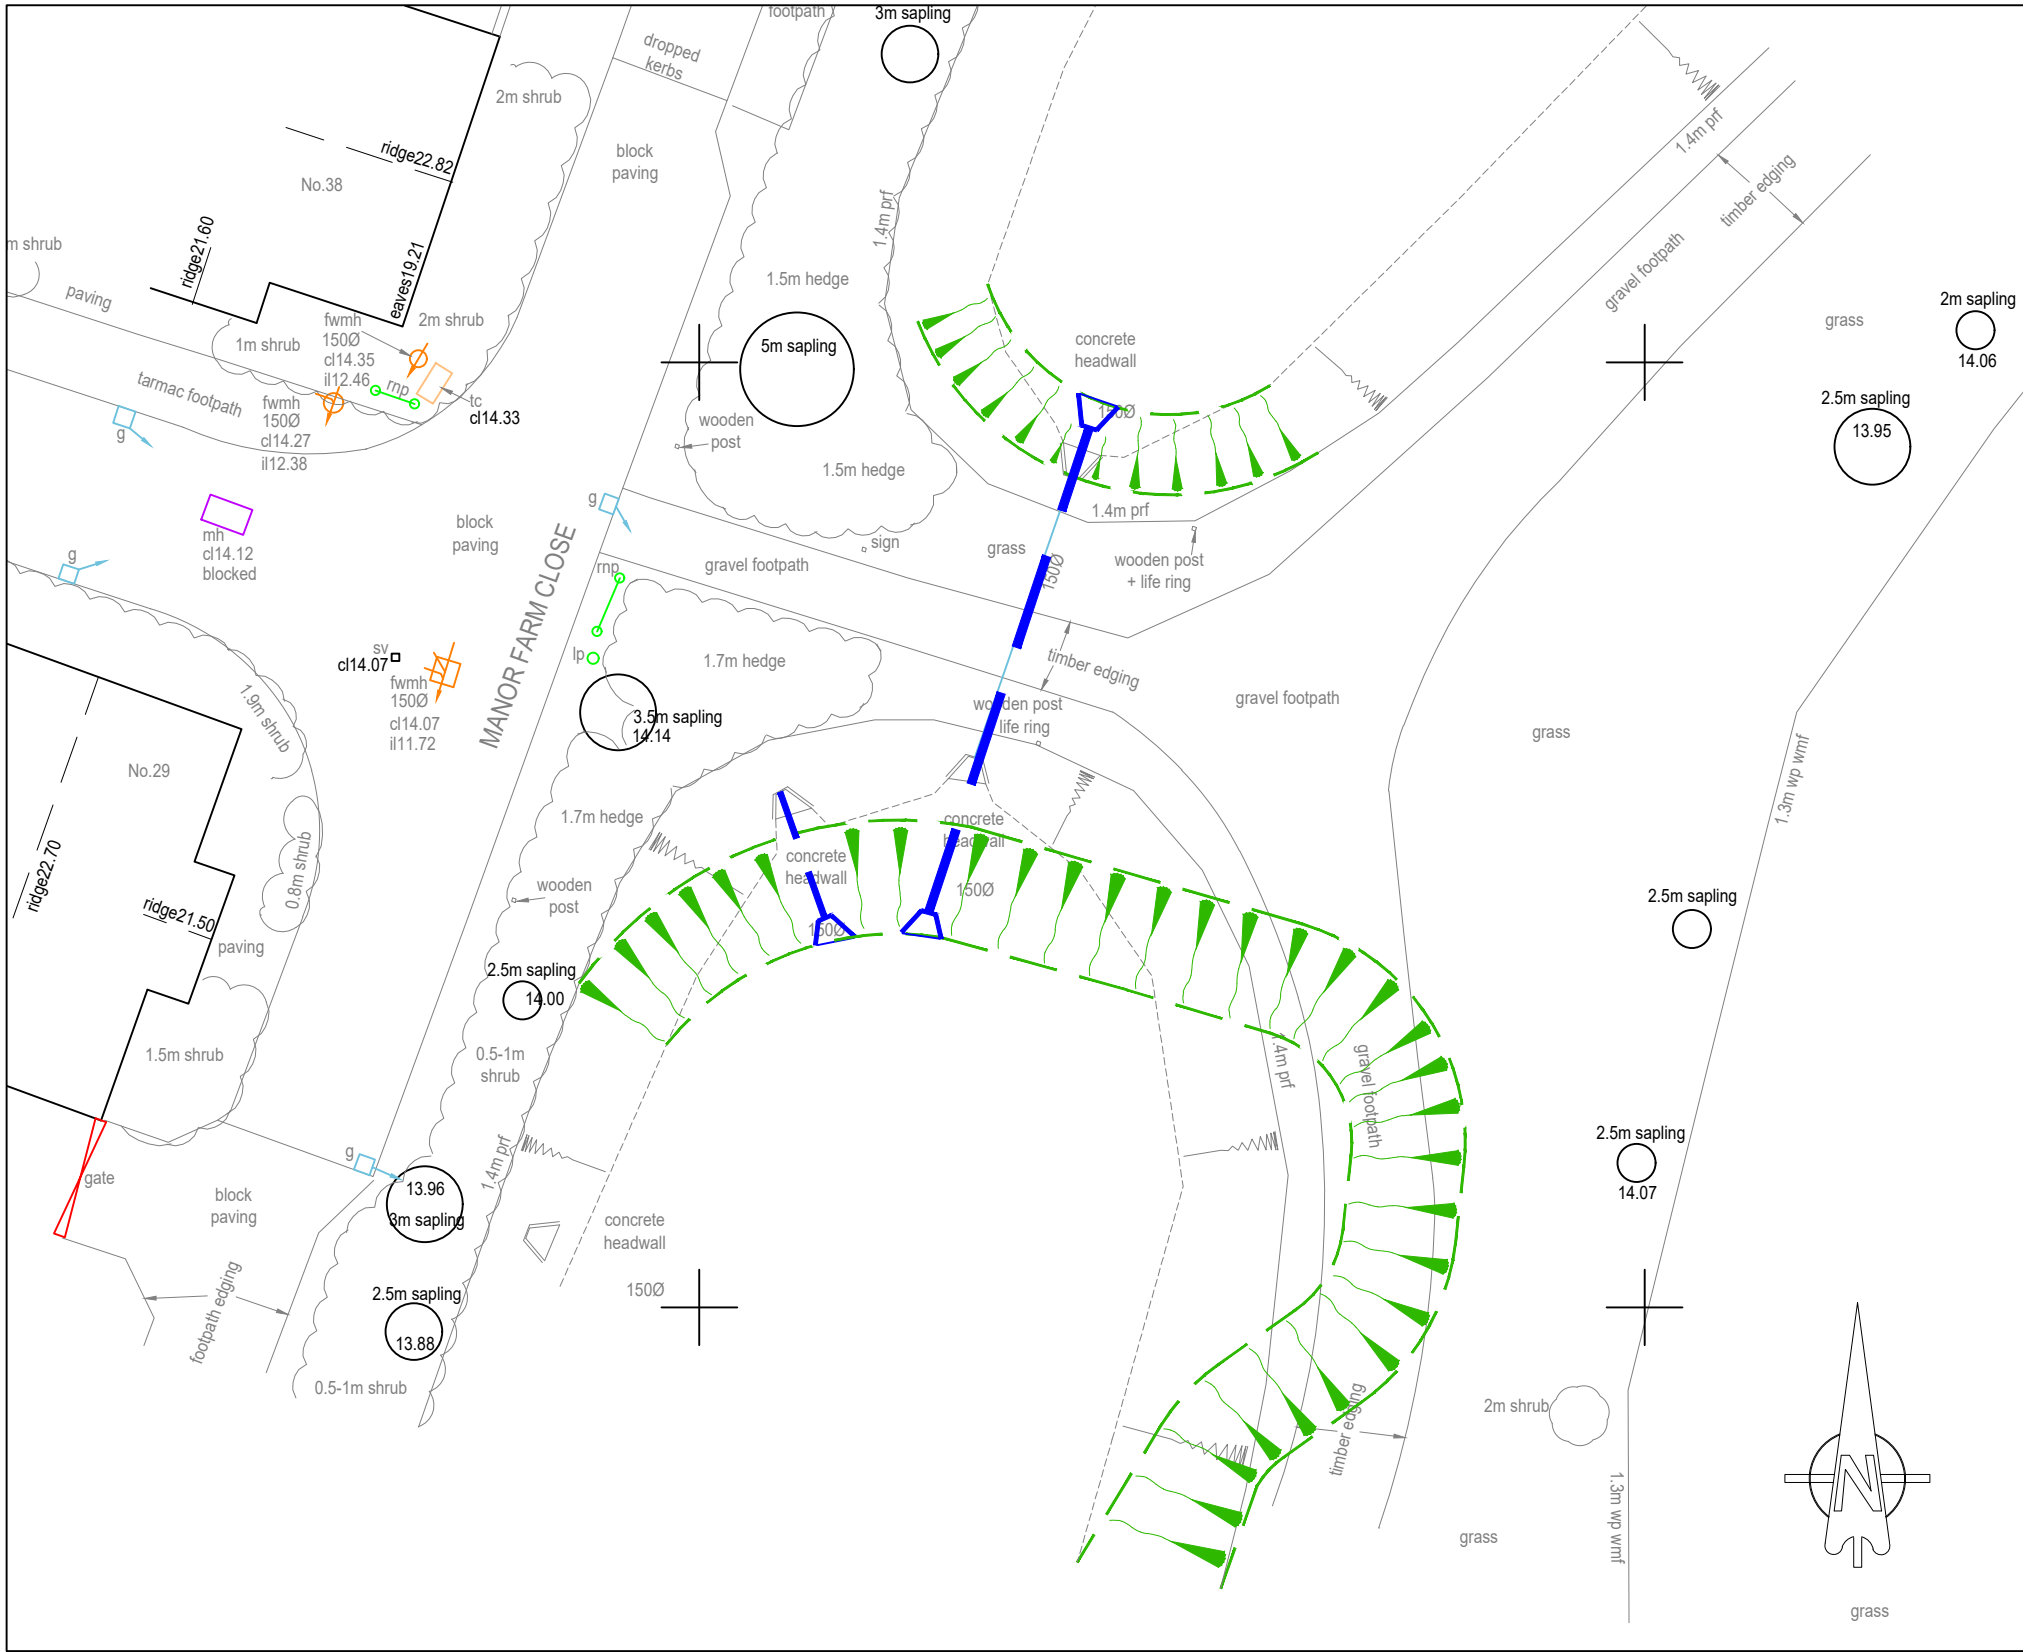

AMENDED POND CONFIGURATION
Scale 1:200

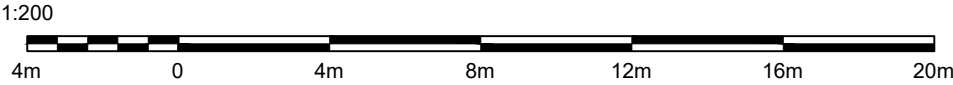

P1	07.06.23	First issue for comment	KTG		AMc
REV. No.	DATE	DESCRIPTION	DRAWN		CHECKED
Client	 BARRATT DEVELOPMENTS PLC		MJA CONSULTING CIVIL & STRUCTURAL ENGINEERS Ipsum Court, 24 The Quadrant, Abingdon Science Park, Abingdon Oxon, OX14 3YS Tel: 01235 555173 Email: mail@mjaconsulting.co.uk 		
Project	Manor Farm Denvilles				
Title	Pond planning layout		Scale: 1:200@A2		Status: PRELIMINARY
			Drawn: KTG	Project Engineer: AMc	MJA Project No: 4527
			Date: 05/06/23		
		Drawing Number: 4527-MJA-SW-XX-DR-C-702			Rev: P1