


**NEW PITCHED ROOF TO EXISTING FRONT GARAGE.
THE PINES, COPSE LANE, HAYLING IS. HANTS.
FOR MR & MRS S. TAKHAR.**

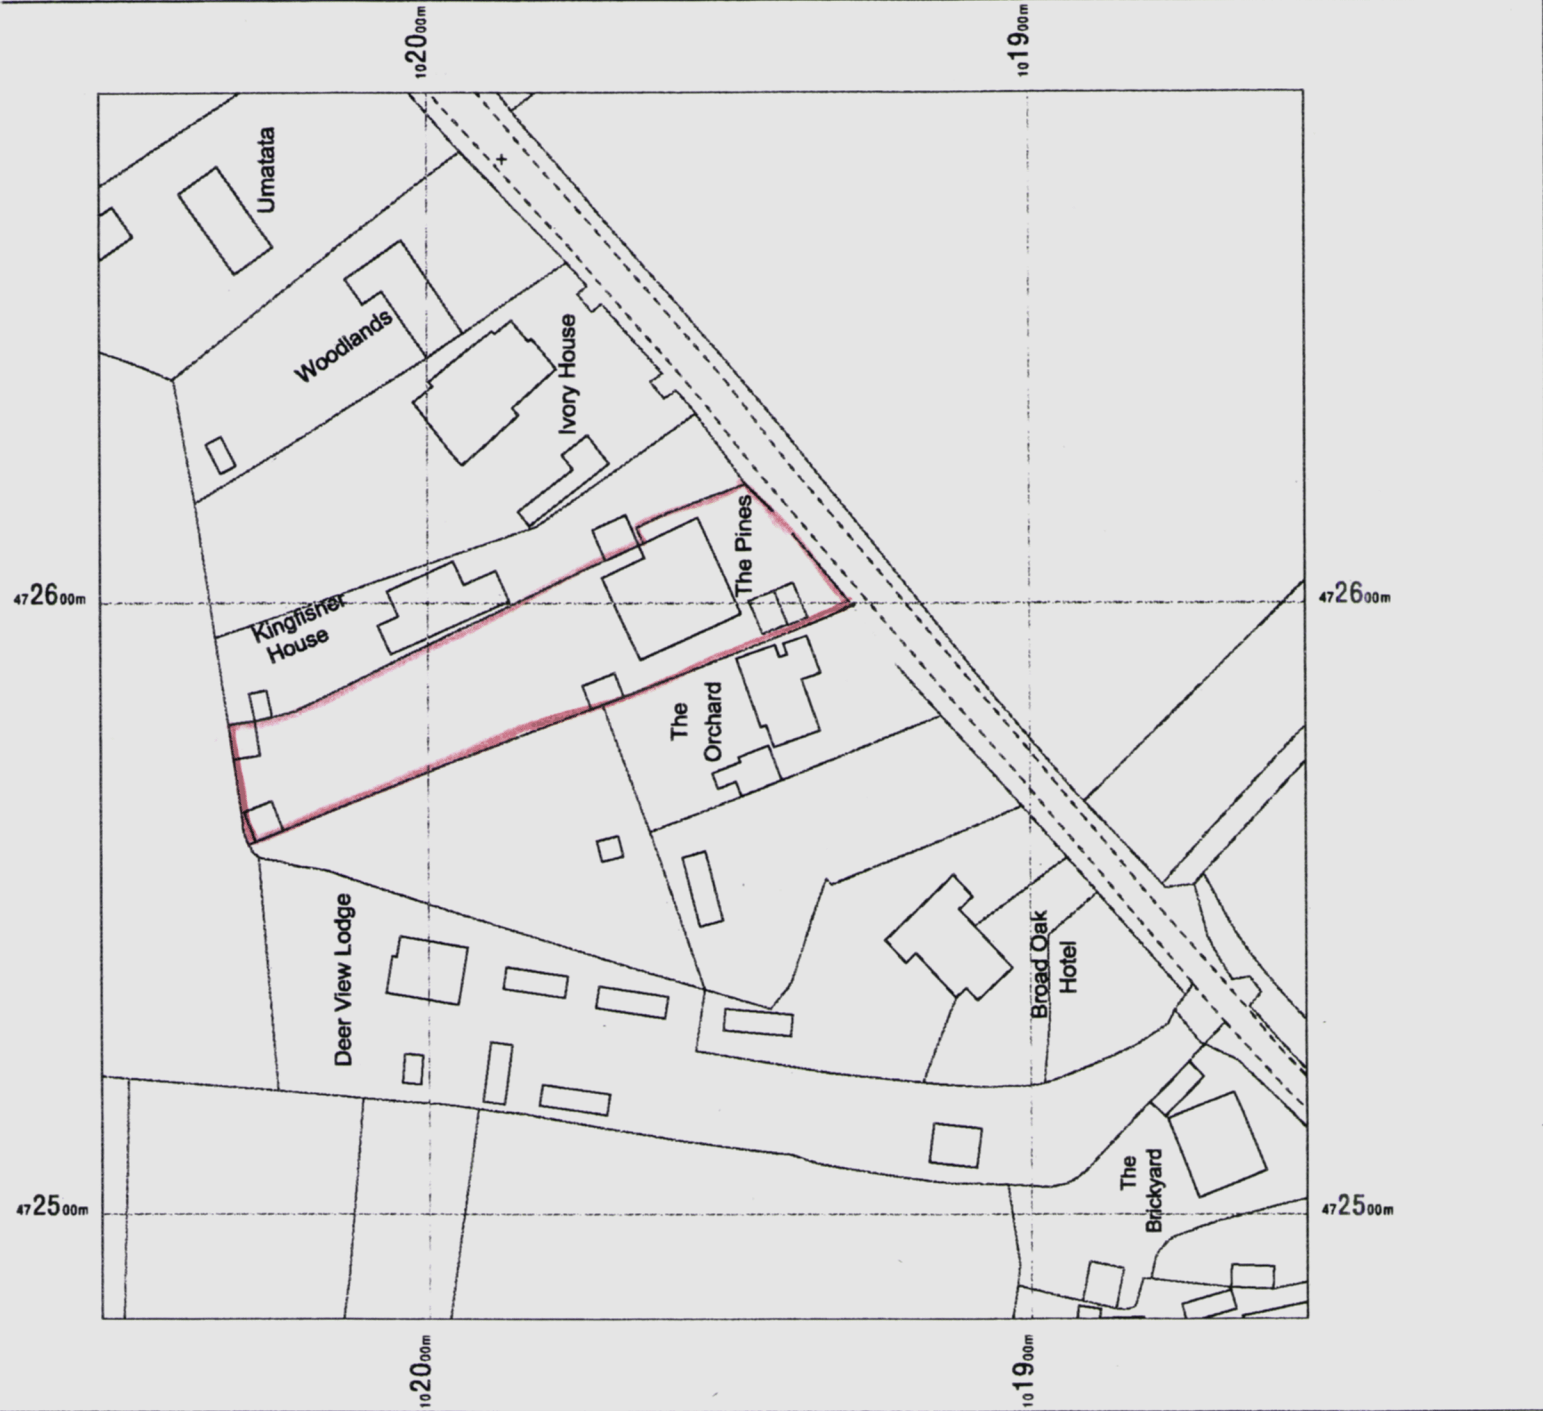

SITE/LOCATION PLAN



The Pines Copse Lane, Hayling Island,
Hampshire, PO11 0QB

OS MasterMap 1250/2500/10000 scale
Monday, July 17, 2023, ID: LAT-01115171
www.latitudemaps.co.uk

1:1250 scale print at A4, Centre: 472583 E, 101954 N

©Crown Copyright Ordnance Survey. Licence no. AC00000806982

LATITUDE MAPPING

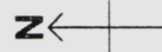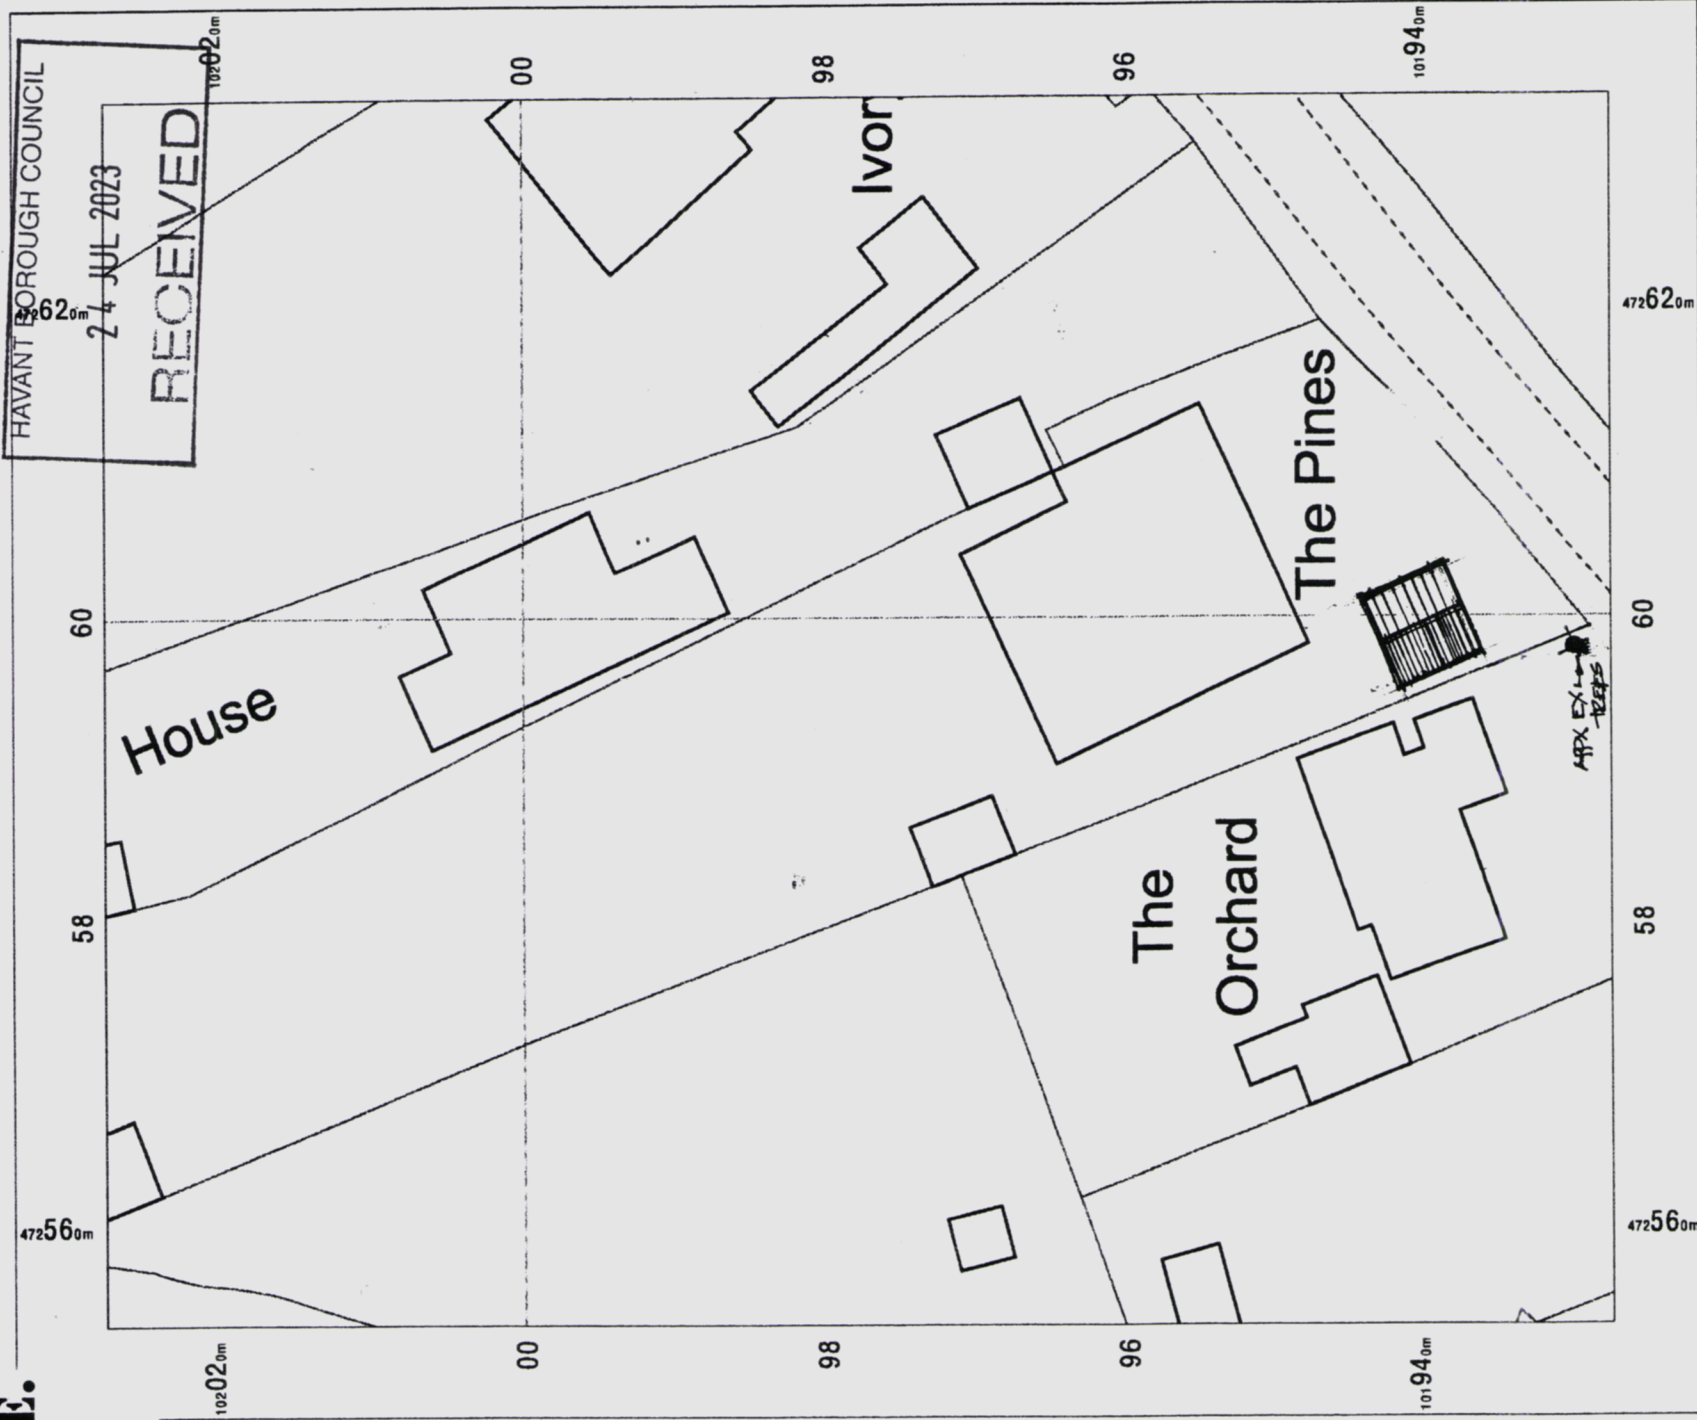

LATITUDE MAPPING

The Pines Copse Lane, Hayling Island,
Hampshire, PO11 0QB

OS MasterMap 1250/2500/10000 scale
Monday, July 17, 2023, ID: LAT-01115170
www.latitudemaps.co.uk

1:500 scale print at A4, Centre: 472594 E, 101978 N

©Crown Copyright Ordnance Survey. Licence no. AC00000806982

LATITUDE MAPPING

HAVANT BOROUGH COUNCIL
24 JUL 2023
RECEIVED