A3

Front Elevation

Side Elevation

Rear Elevation

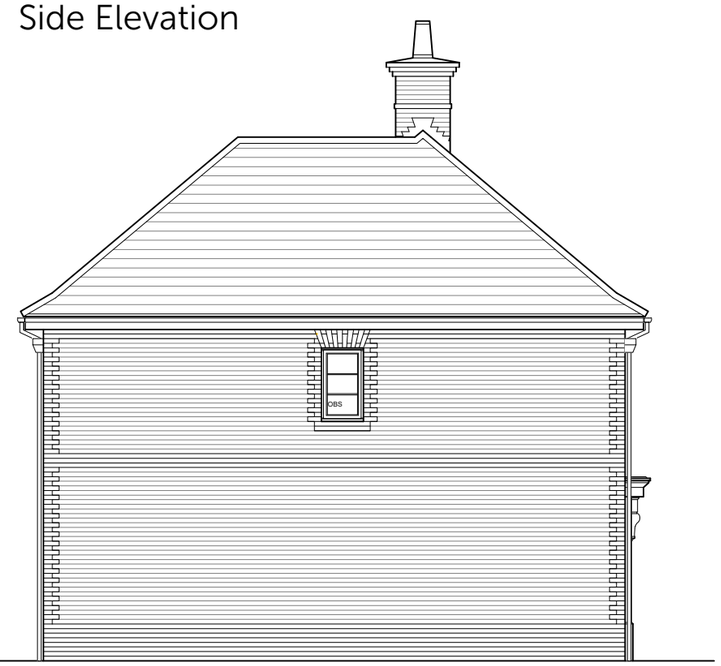

Side Elevation

PLOT No.
As Drawn - 25

scale 1:100

0 2m 4m 6m

Romsey Office
Building 300, The Grange,
Romsey Road,
Michelmersh, Romsey,
Hampshire, SO51 0AE
T:01794 367703 F:01794 367276

Portishead Office
Unit 5, Middle Bridge Business Park,
Bristol Road,
Portishead,
Bristol, BS20 6PN
T:01275 407000 F:01794 367276

www.thrivearchitects.co.uk

Rev	Description	Date	Au	Ch
A	Planning issue.	20.09.23	MWP	CMI
B	Tax windows replaced with glazed windows to front and rear elevations.	08.01.24	CMI	-

This drawing is the copyright of Thrive Architects Ltd ©. All rights reserved. Ordnance Survey Data © Crown Copyright. All rights reserved. Licence No. 100007359. DO NOT scale from this drawing. Contractors, Sub-Contractors and Suppliers are to check all relevant dimensions and levels of the site and building before commencing any shop drawings or building work. Any discrepancies should be recorded to the Architect. Where applicable this drawing is to be read in conjunction with the Consultants' drawings.

Project	**Southleigh Park, Havant**		
Drawing	**House Type 4B.4 Elevations**		
Client	**Bargate Homes**		
Job no.	**BARG230130**	Date	**August 2023**
Dwg no.	**HT.4B.4.e**	Rev.	**B**
Author	**MWP**	Checker	
Scale	**1:100 at A3**		
Status	PLANNING	Office	**Romsey**
Client ref.			

thrive. architects