


5 Copperview Mews

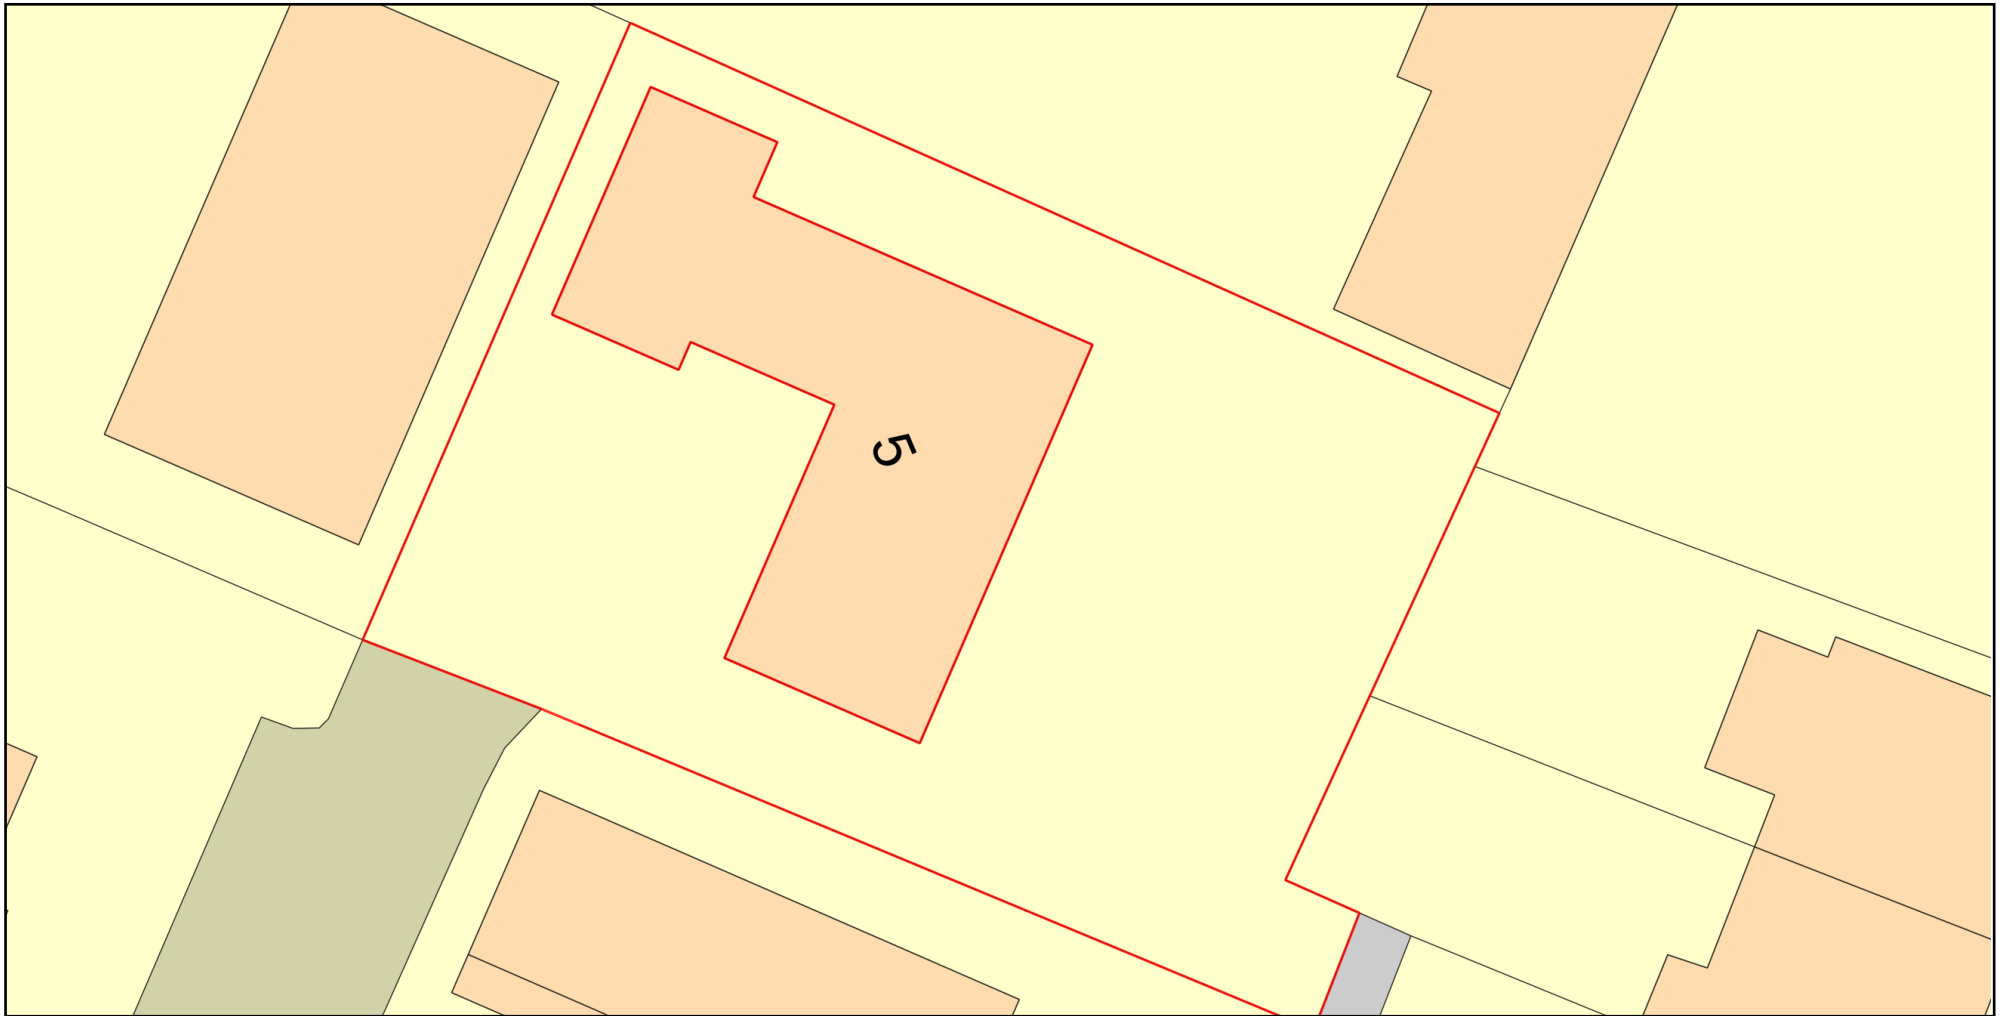

0 10
Metres



Plan Produced for: Matthew Inskip

Date Produced: 28 Jun 2023

Plan Reference Number: TQRQM23179142816680

Scale: 1:200 @ A4

© Crown copyright and database rights 2023 OS 100042766

